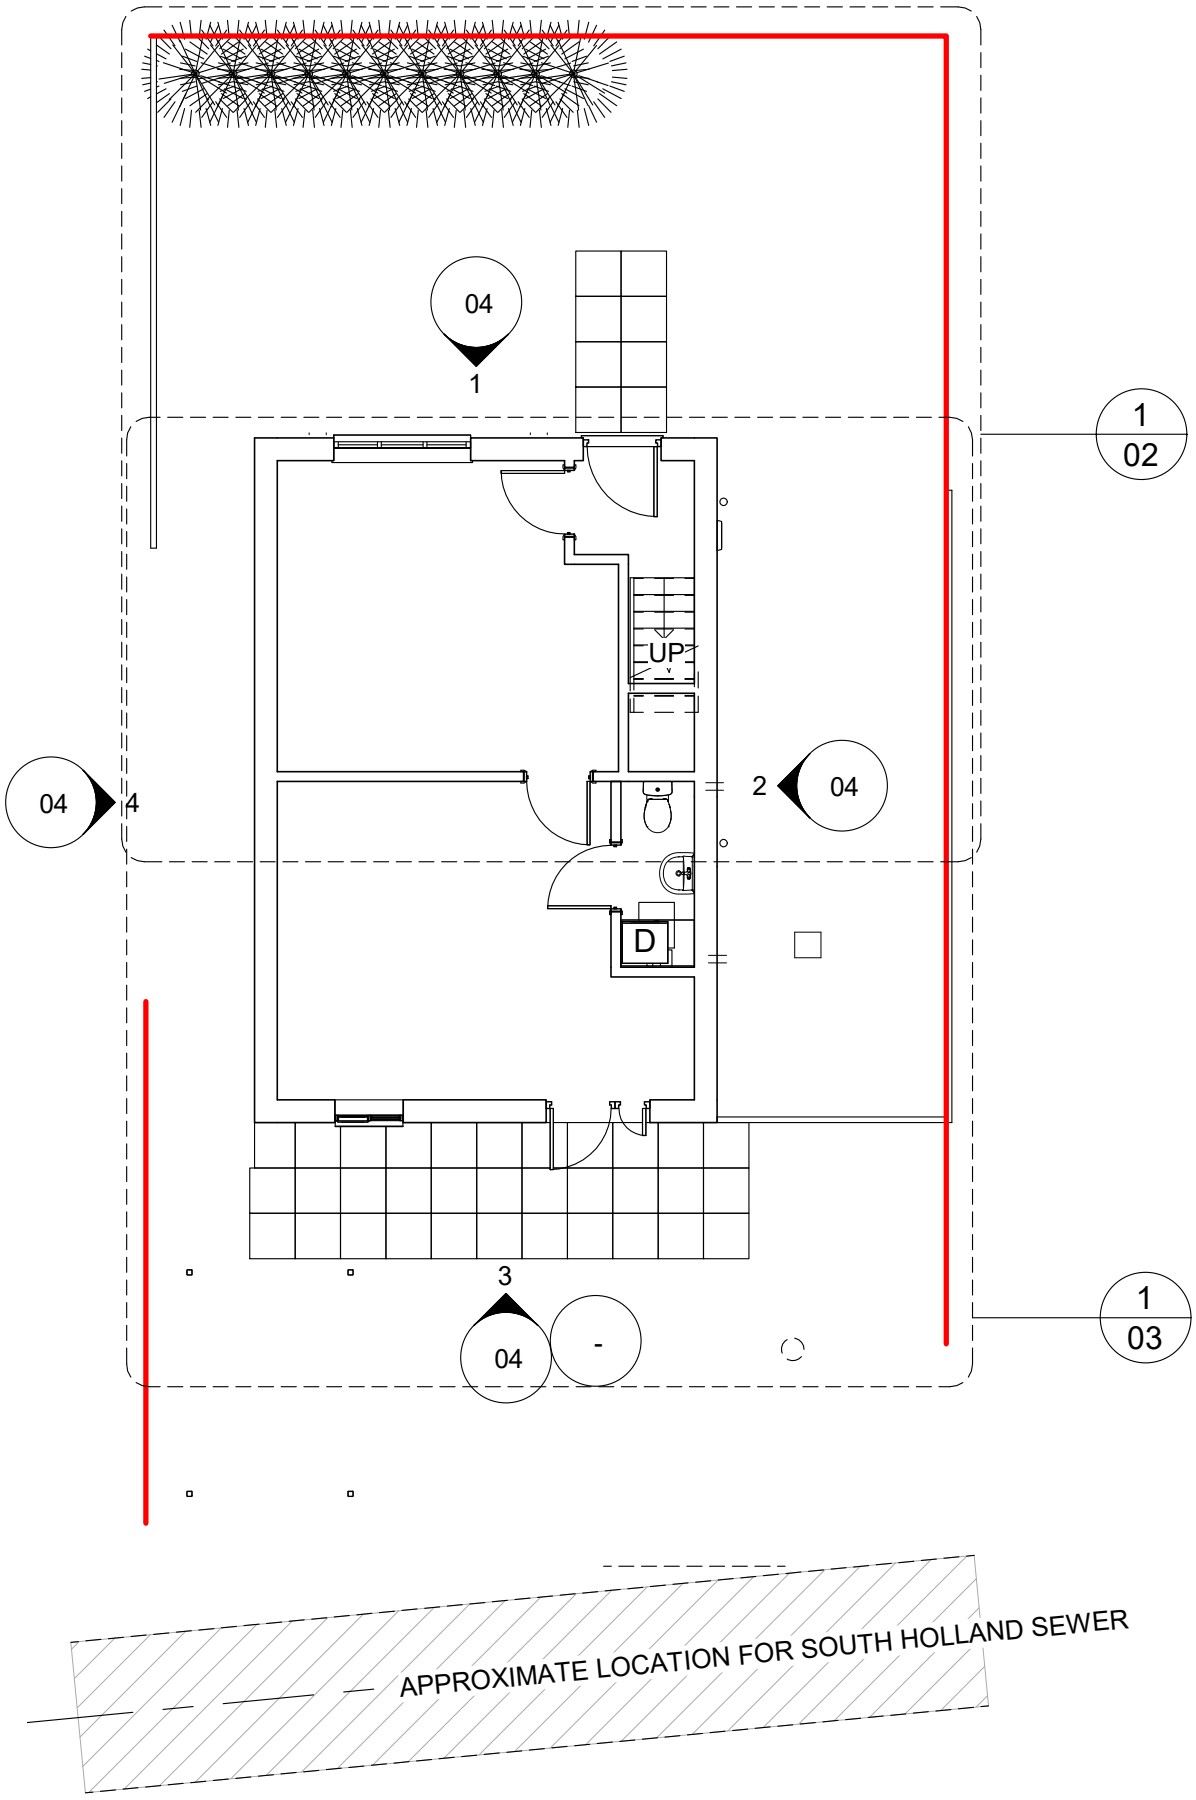


1 Ground Floor - (Existing)

1 : 100

SOUTH HOLLAND DISTRICT COUNCIL

Building Consultancy South Holland

Rev.	Description	Date
A	Scheme revised	21/03/2022

CLIENT Mr H Winston ADDRESS 28A Coronation Avenue Deeping St Nicholas PE11 3EP	PROJECT Accessibility Adaptations	Date 27/01/2022	Project number DFG/21/1295	Scale (@ A3) 1 : 100
	SHEET Existing Ground	Drawn by SG	DRAWING NUMBER 01	REV A