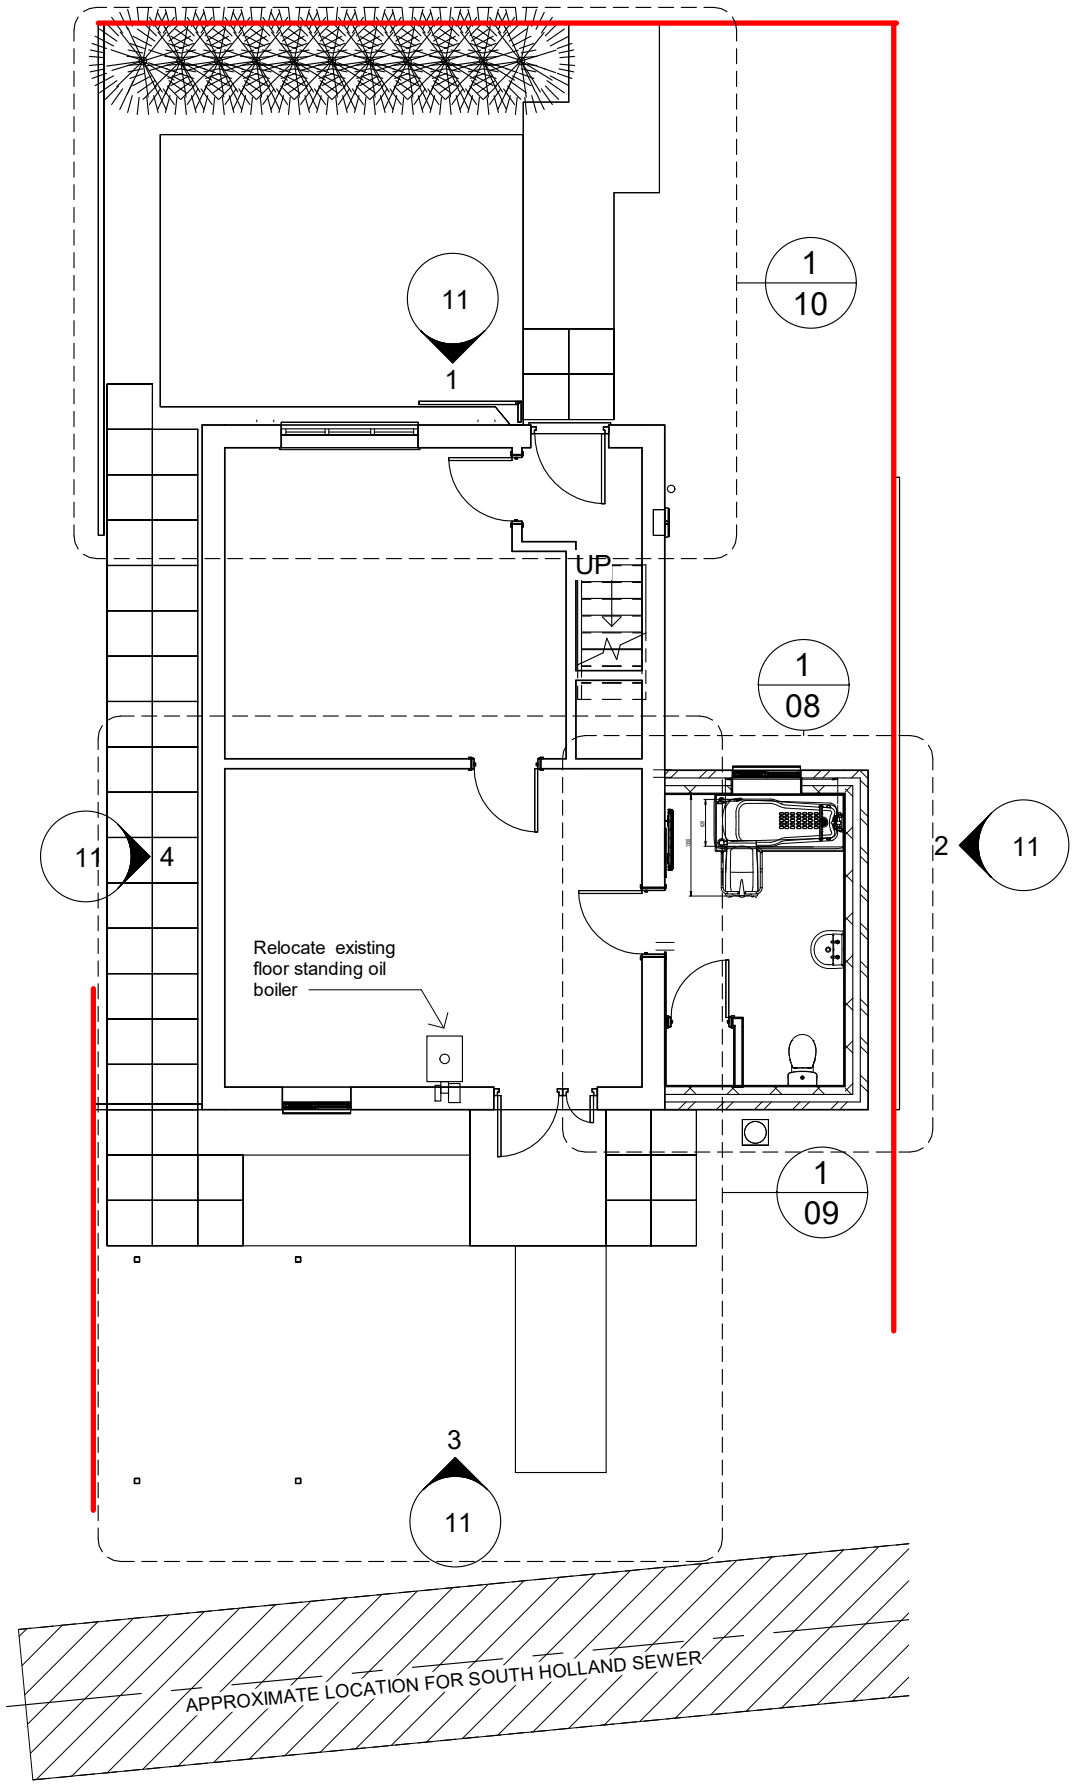


1 Ground Floor - (Proposed)

1 : 100

SOUTH HOLLAND DISTRICT COUNCIL

Building Consultancy South Holland

Rev.	Description	Date
C	Scheme revised	27/05/2022
D	Bathroom window altered; bathroom door repositioned; ramp handrails omitted as per Client	30/05/2022

CLIENT Mr H Winston ADDRESS 28A Coronation Avenue Deeping St Nicholas PE11 3EP	PROJECT Accessibility Adaptations	Date 27/01/2022	Project number DFG/21/1295	Scale (@ A3) 1 : 100
	SHEET Proposed Ground	Drawn by SG	DRAWING NUMBER 07	REV D