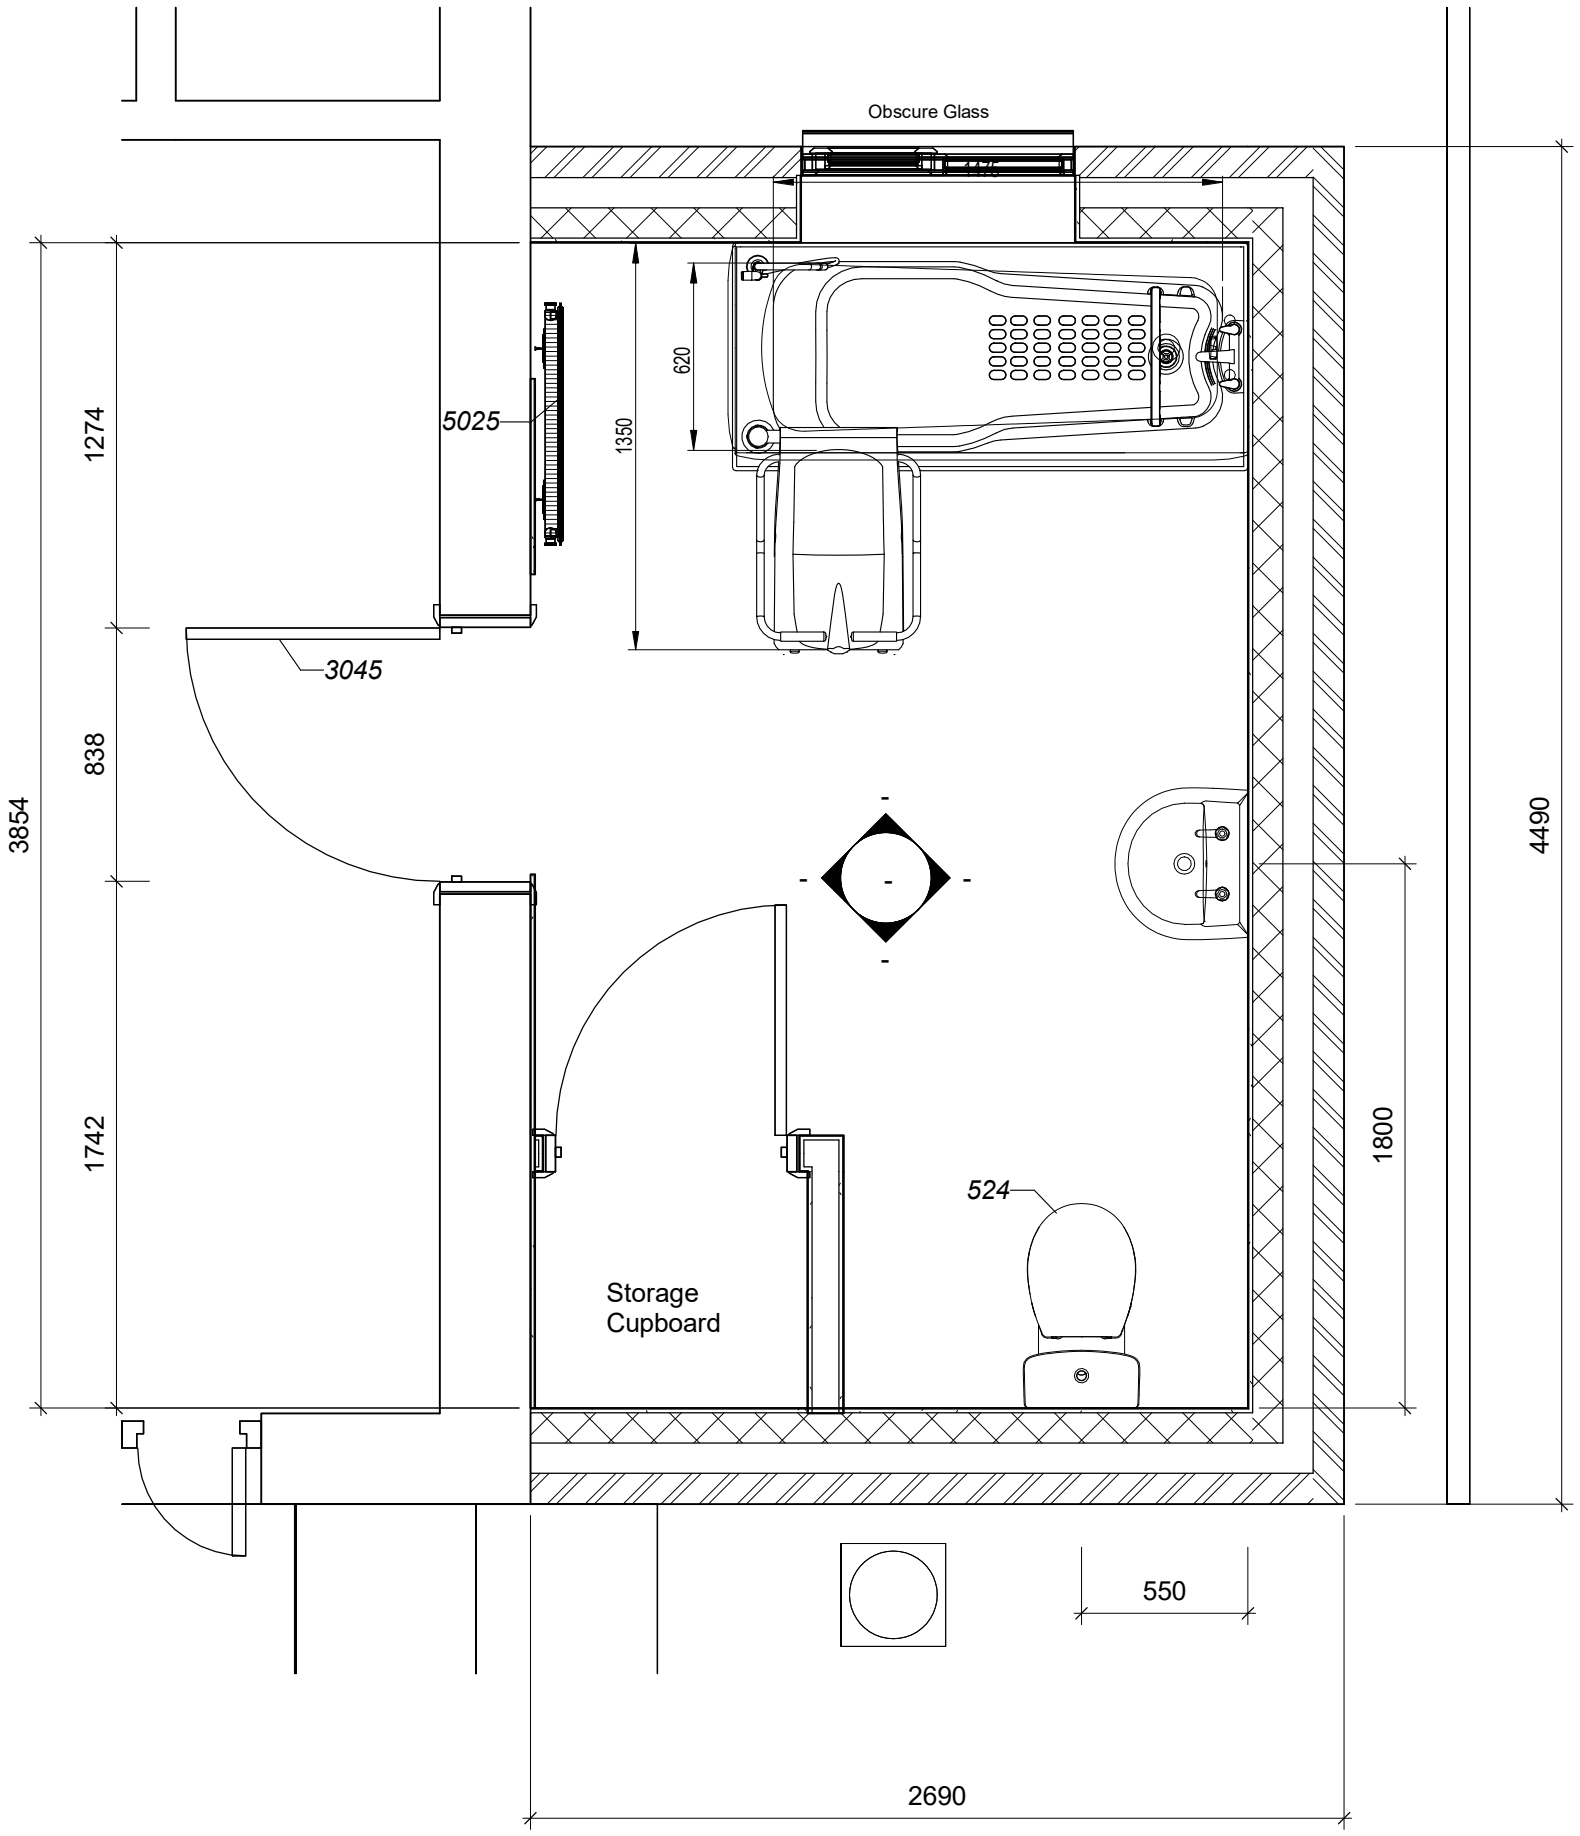


1 Side Extension - (Proposed)

1 : 25

Keynote Legend	
Key Value	Keynote Text
524	Supply and fit Armitage Shanks close coupled dual flush Sandringham wc suite. Include provision of 1000mm overflow waste and 1000mm copper cold water supply connections to cistern.
3045	838mm Wide 6 Panel Door
5025	Supply and fit new radiator up to 900mm long.

Keynote Legend	
Key Value	Keynote Text

SOUTH HOLLAND DISTRICT COUNCIL — Building Consultancy (South Holland)

Rev.	Description	Date
B	Scheme revised	27/05/2022
C	Bathroom window altered; bathroom door repositioned; ramp handrails omitted as per Client	30/05/2022

CLIENT
Mr H Winston

ADDRESS
28A Coronation Avenue
Deeping St Nicholas
PE11 3EP

PROJECT
Accessibility Adaptations

Date
27/01/2022

Project number
DFG/21/1295

Scale (@ A3)
1 : 25

SHEET
Proposed Extension

Drawn by
SG

DRAWING NUMBER
08

REV
C