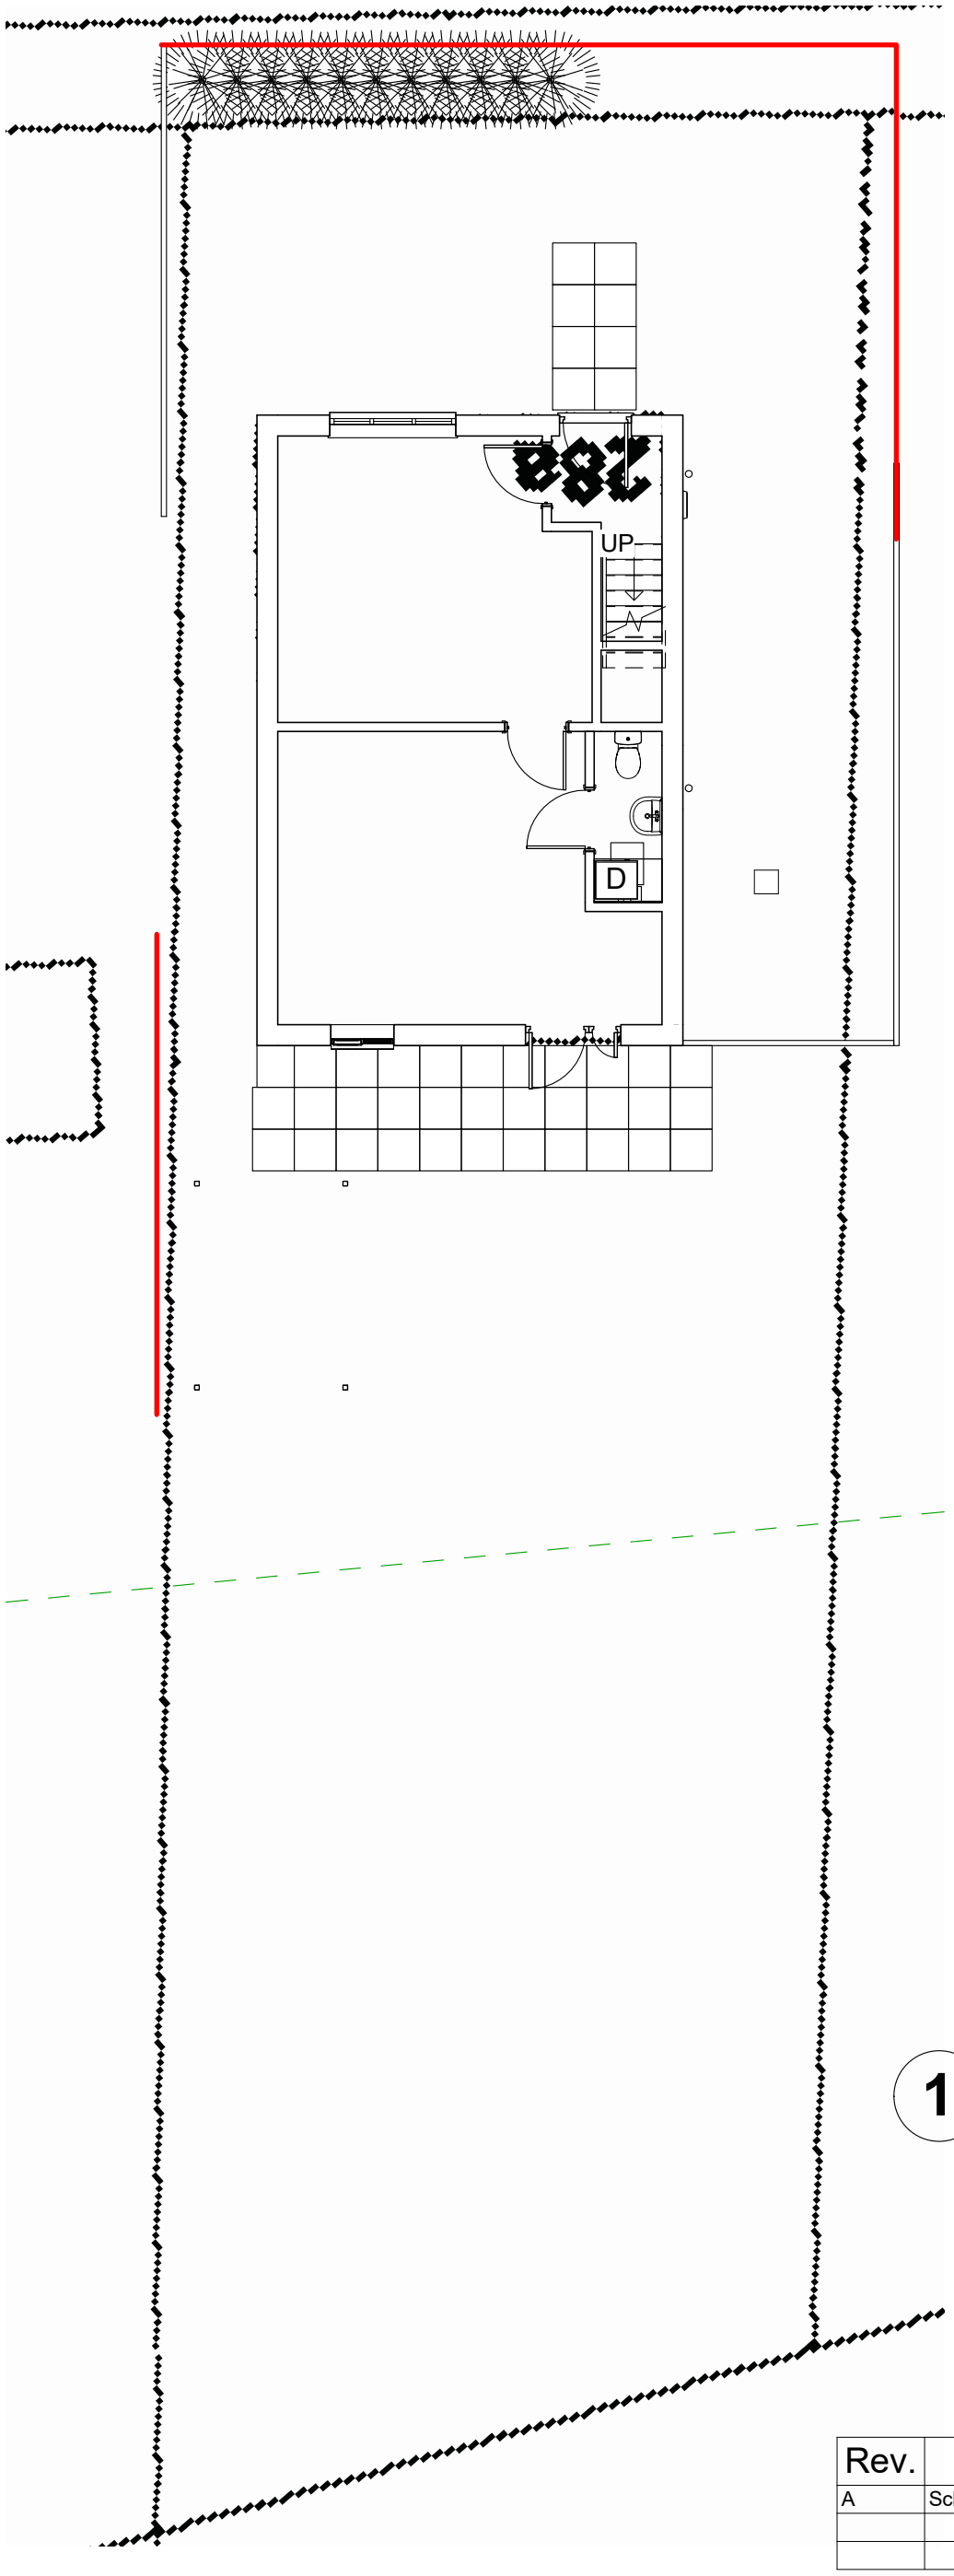


1 Block Plan - (Existing)

1 : 100

SOUTH HOLLAND DISTRICT COUNCIL

Building Consultancy South Holland

Rev.	Description	Date
A	Scheme revised	21/03/2022

CLIENT

Mr H Winston

ADDRESS

28A Coronation Avenue
Deeping St Nicholas
PE11 3EP

PROJECT

Accessibility Adaptations

Date

27/01/2022

Project number

DFG/21/1295

Scale (@ A3)

1 : 100

SHEET

Existing Block Plan

Drawn by

SG

DRAWING NUMBER

13

REV

A