

1295 Grant - Location Plan 2500

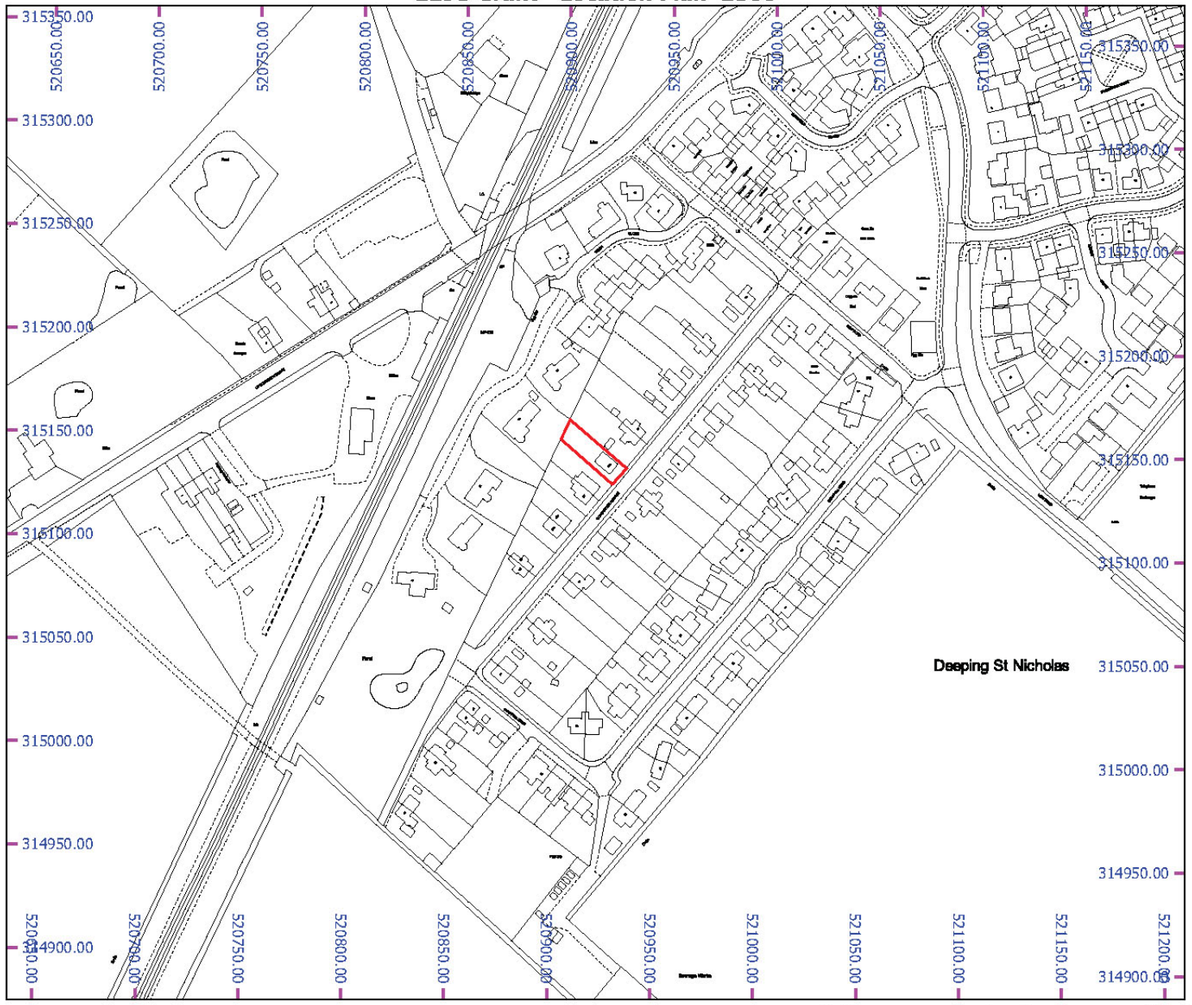

MAP SCALE 1: 2500
CREATED DATE: 07/01/2022
PHOTOGRAPHIC COPY
LIABLE TO DISTORTION
IN SCALE

© Crown copyright and database rights 2019 Ordnance Survey 100018351

1295 Grant - Block Plan 500

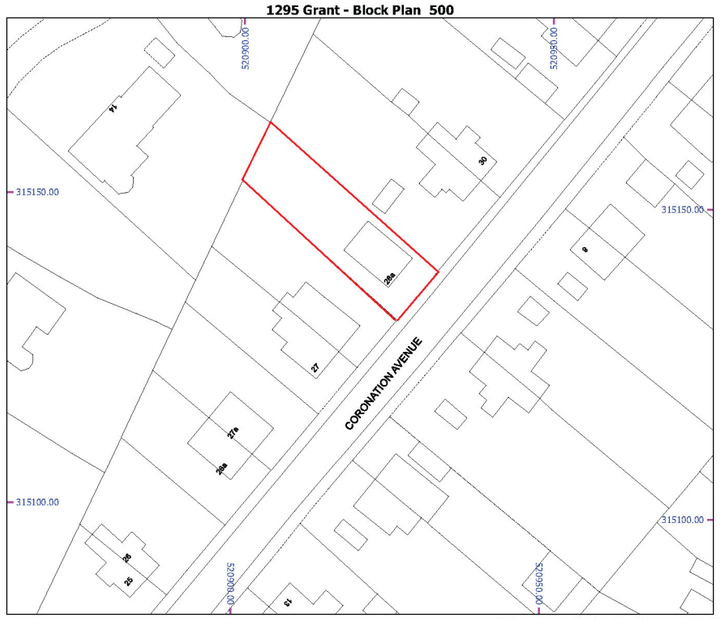

MAP SCALE 1: 500
CREATED DATE: 07/01/2022
PHOTOGRAPHIC COPY
LIABLE TO DISTORTION
IN SCALE

© Crown copyright and database rights 2019 Ordnance Survey 100018351

Rev.	Description	Date

CLIENT Mr H Winston

ADDRESS 28A Coronation Avenue
Deeping St Nicholas
PE11 3EP

PROJECT Accessibility Adaptations

Date 27/01/2022

Project number DFG/21/1295

Scale (@ A3)

SHEET Site Block Location

Drawn by SG

DRAWING NUMBER 15

REV