FILE COPY

SOUTH HOLLAND DISTRICT COUNCIL

Application no: H03/0637/93

Applicant: Mr P Coupland
Greyfriers
Stonegate
Gedney
Spalding Lincs

Agent: Status Design
4 Princes Street
Holbeach
Spalding
Lincs PE12 7BB

Description: Construction of kart racing track including ancillary buildings, landscaping and access requirements

Location: Welland Bank
Deeping St Nicholas
Spalding
Lincs

Type: FULL

Date received: 20-OCT-93

27-AUG-97

Dear Sir/Madam

TOWN AND COUNTRY PLANNING ACT 1990

ACKNOWLEDGEMENT OF WITHDRAWAL


Following your withdrawal of the above application, I confirm that no further action will be taken.

Yours faithfully

Director of Housing and Planning Services

MRS SALLY WALTHAM BA (Hons) F.C.I.H. Director of Housing & Planning Services

Housing & Planning Services Department, Council Offices, Priory Road, Spalding, Lincolnshire. PE11 2XE (Tel: 01775 761161)

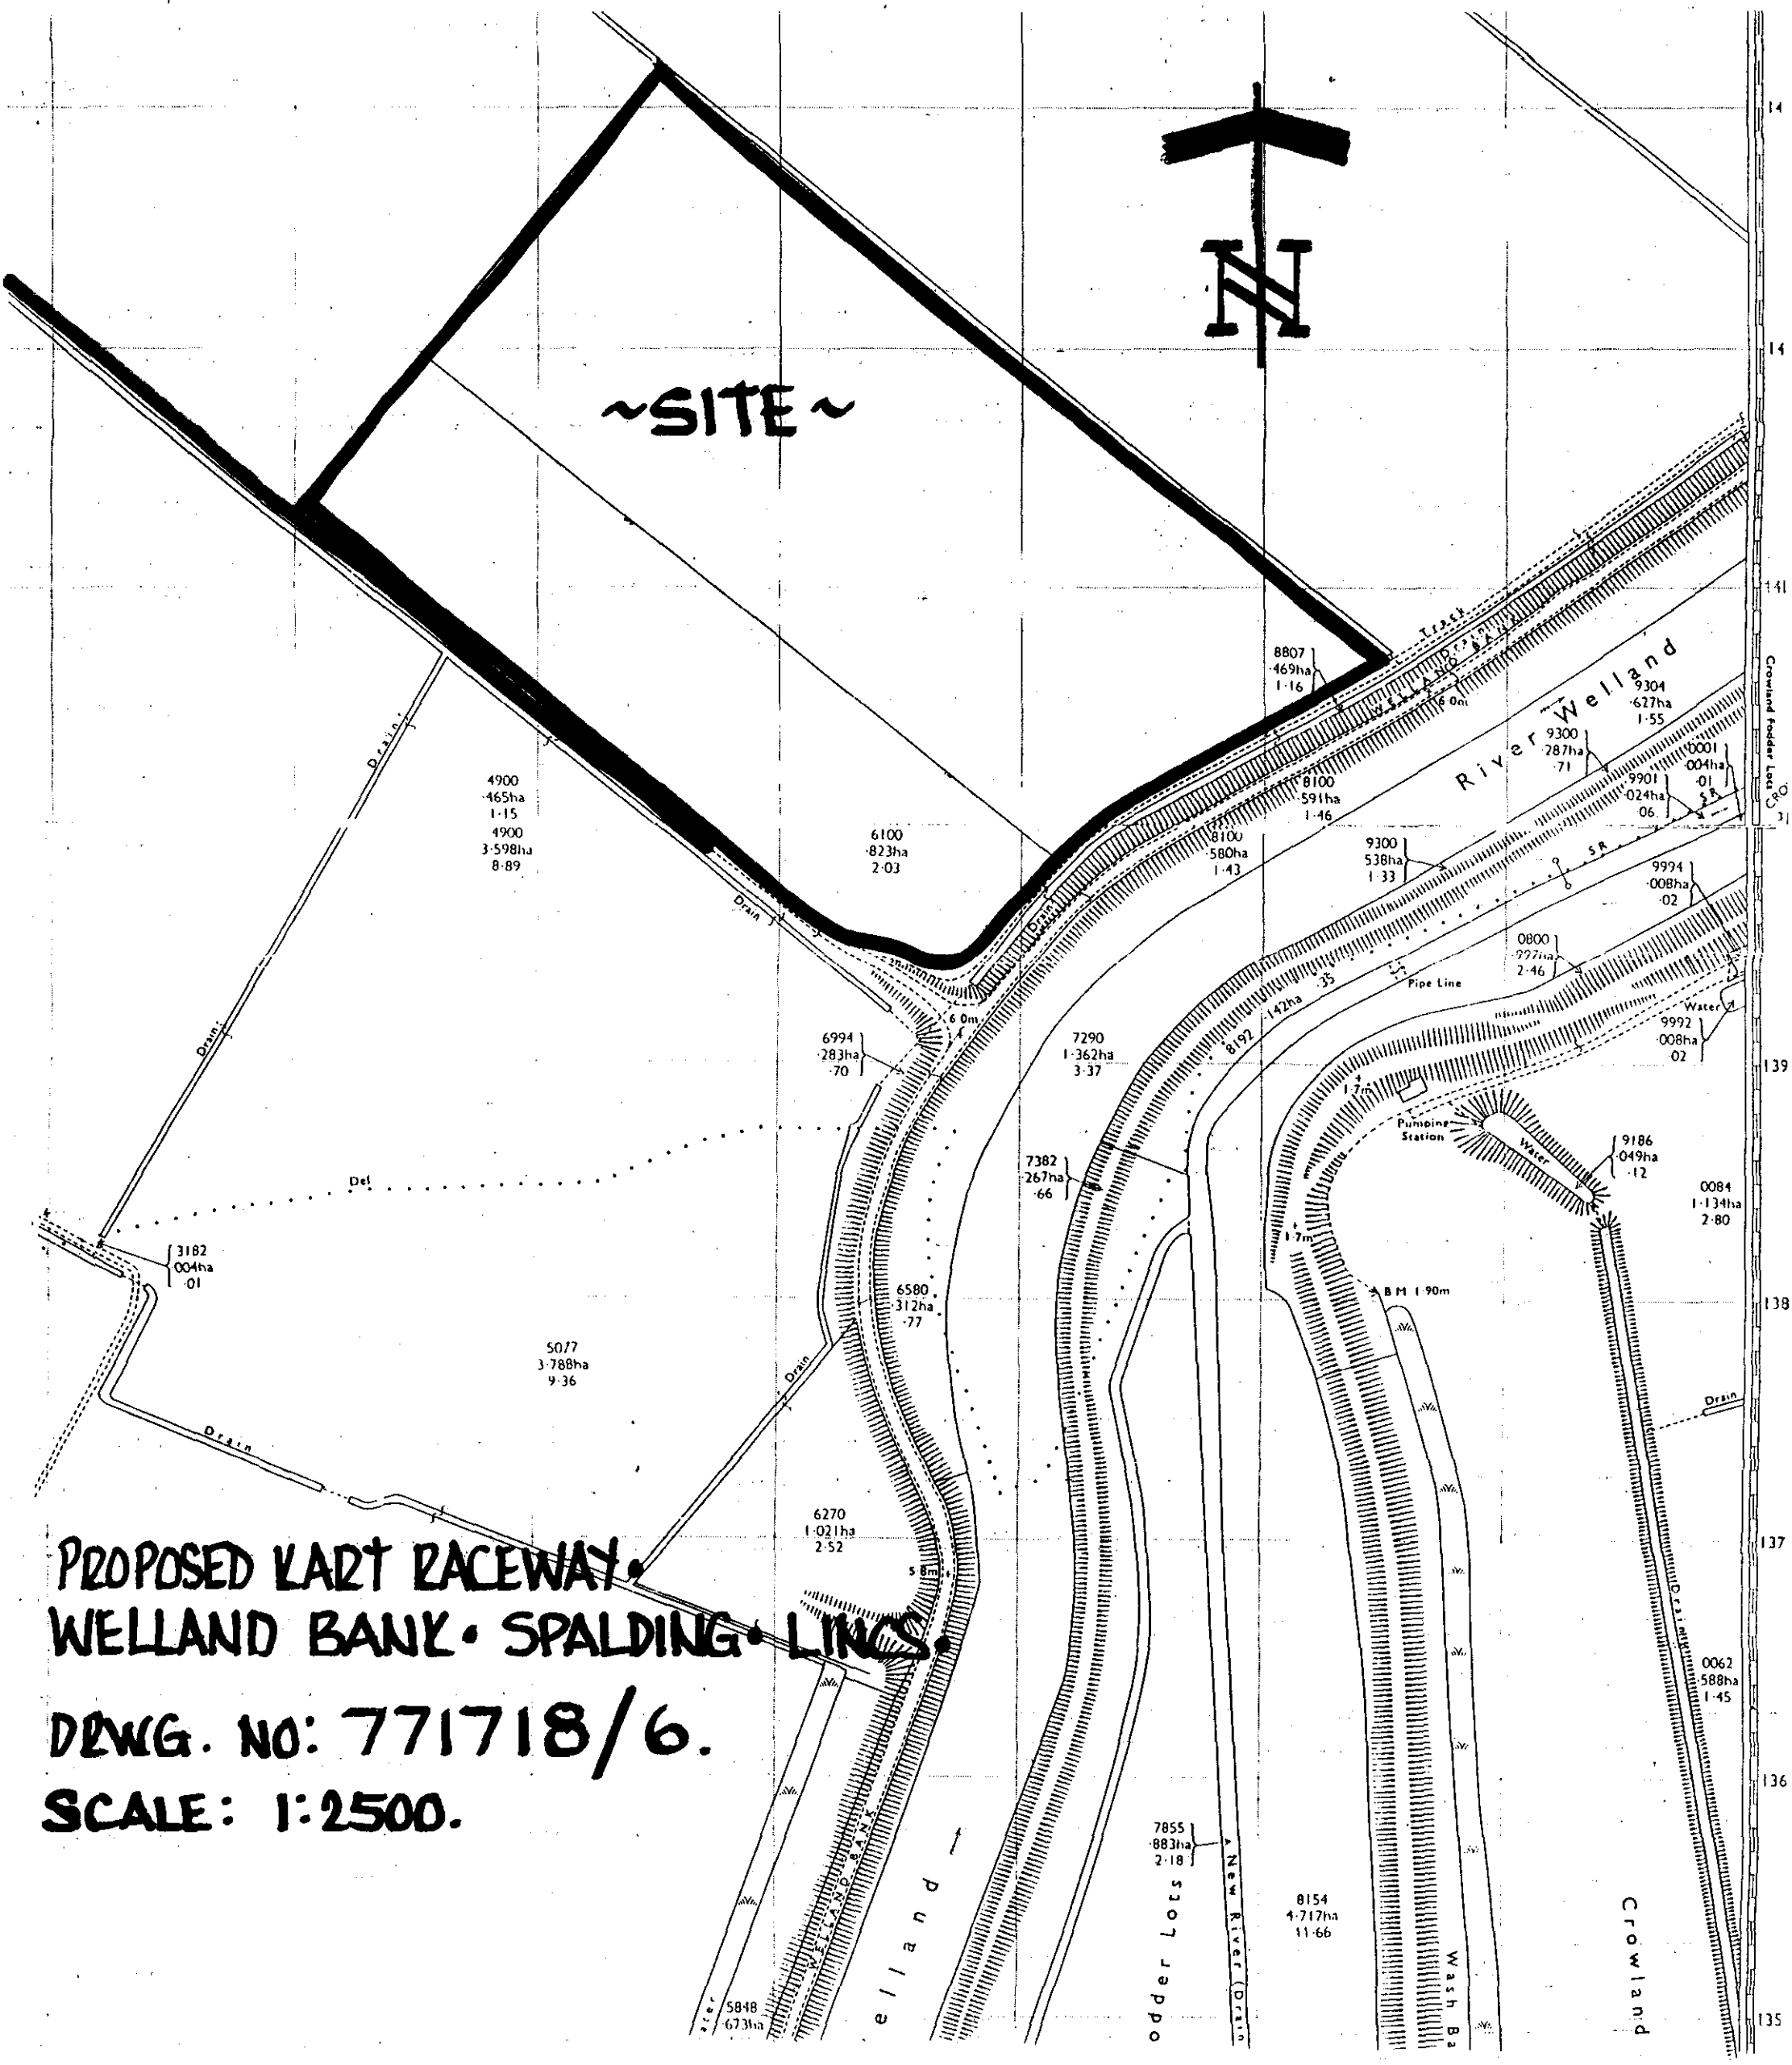

PROPOSED KART RACEWAY. WELLAND BANK. SPALDING. LINCS.

DRWG. NO: 771718/6.

SCALE: 1:2500.