



Location Plan - Artwork on bridge

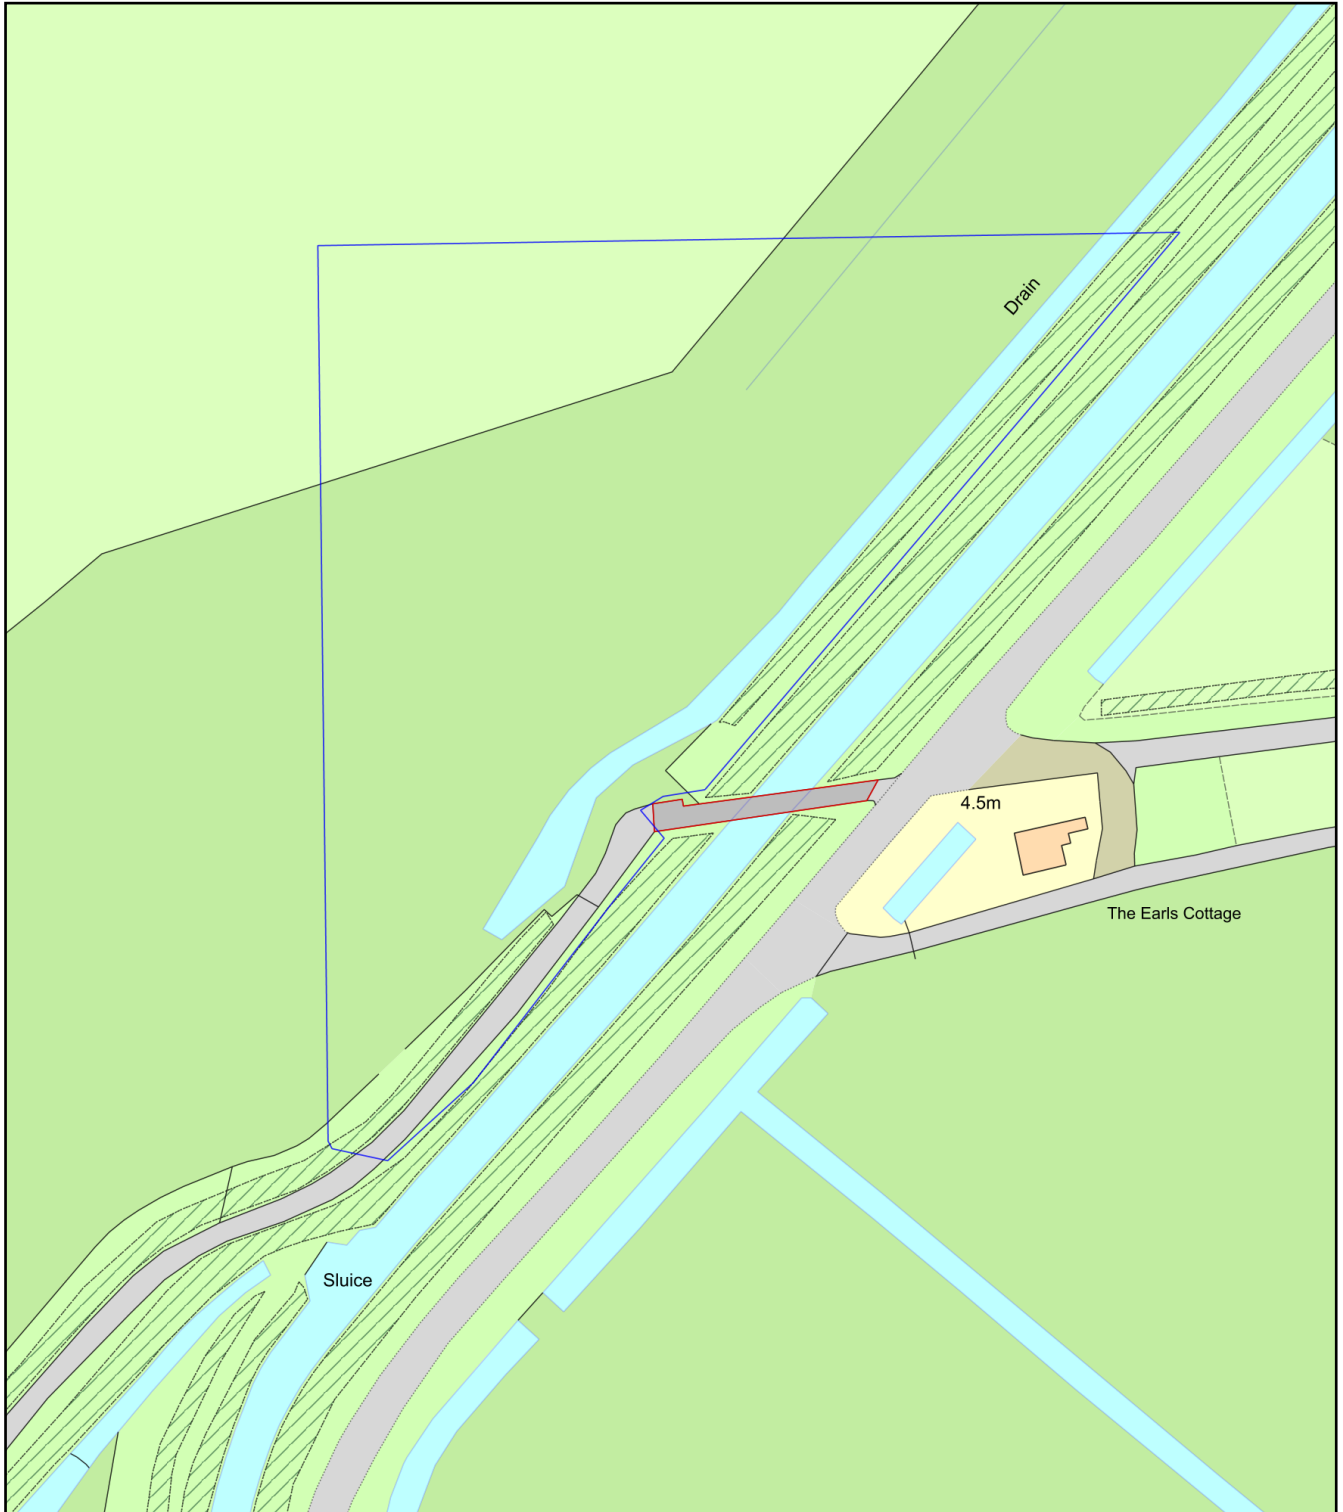

0 50
Metres

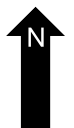

Plan Produced for: Lincolnshire Wildlife Trust

Date Produced: 31 May 2019

Plan Number/Project ID: TQRQM19151112735166

Scale: 1:1250 @ A4