


Artwork on Bridge Willow Tree Fen

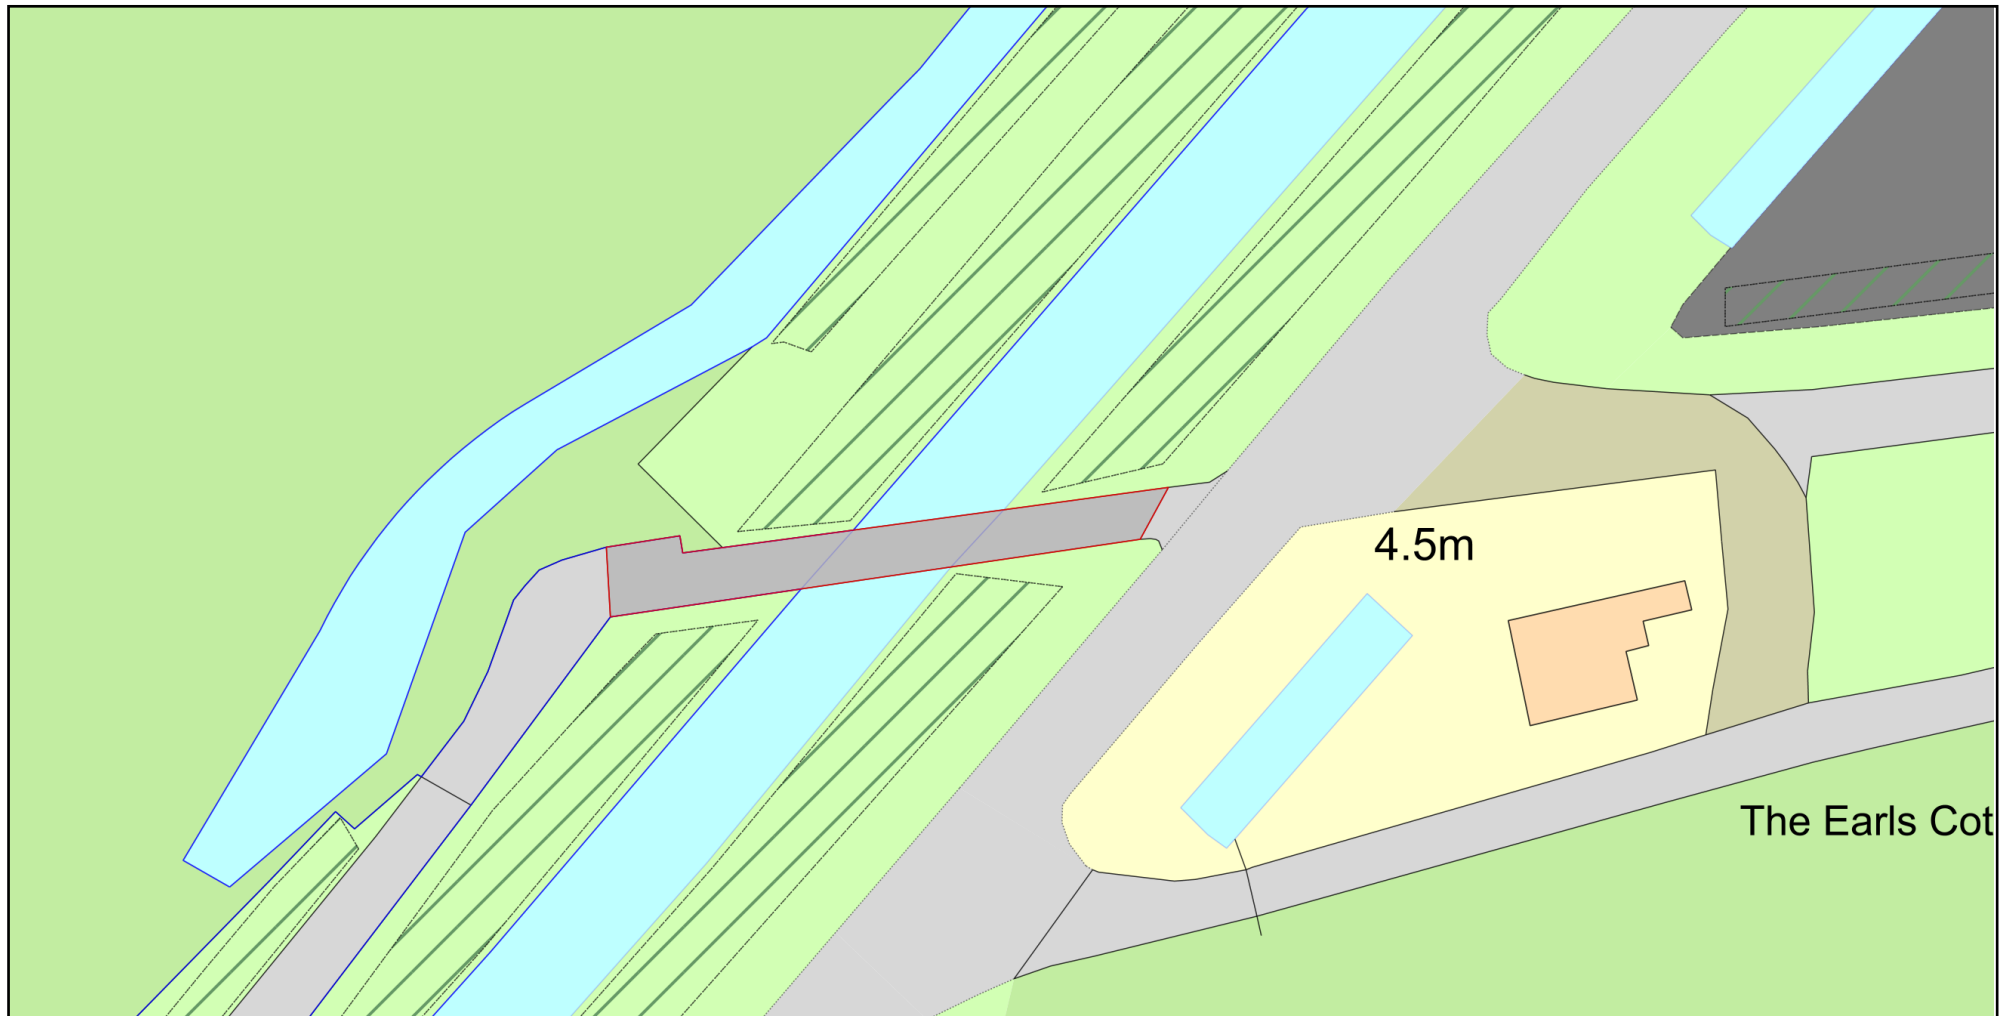

0 20
Metres



Plan Produced for: Lincolnshire Wildlife Trust

Date Produced: 31 May 2019

Plan Number/Project ID: TQRQM19151110217286

Scale: 1:500 @ A4

© Crown copyright, All rights reserved. 2019 Licence number 0100042766