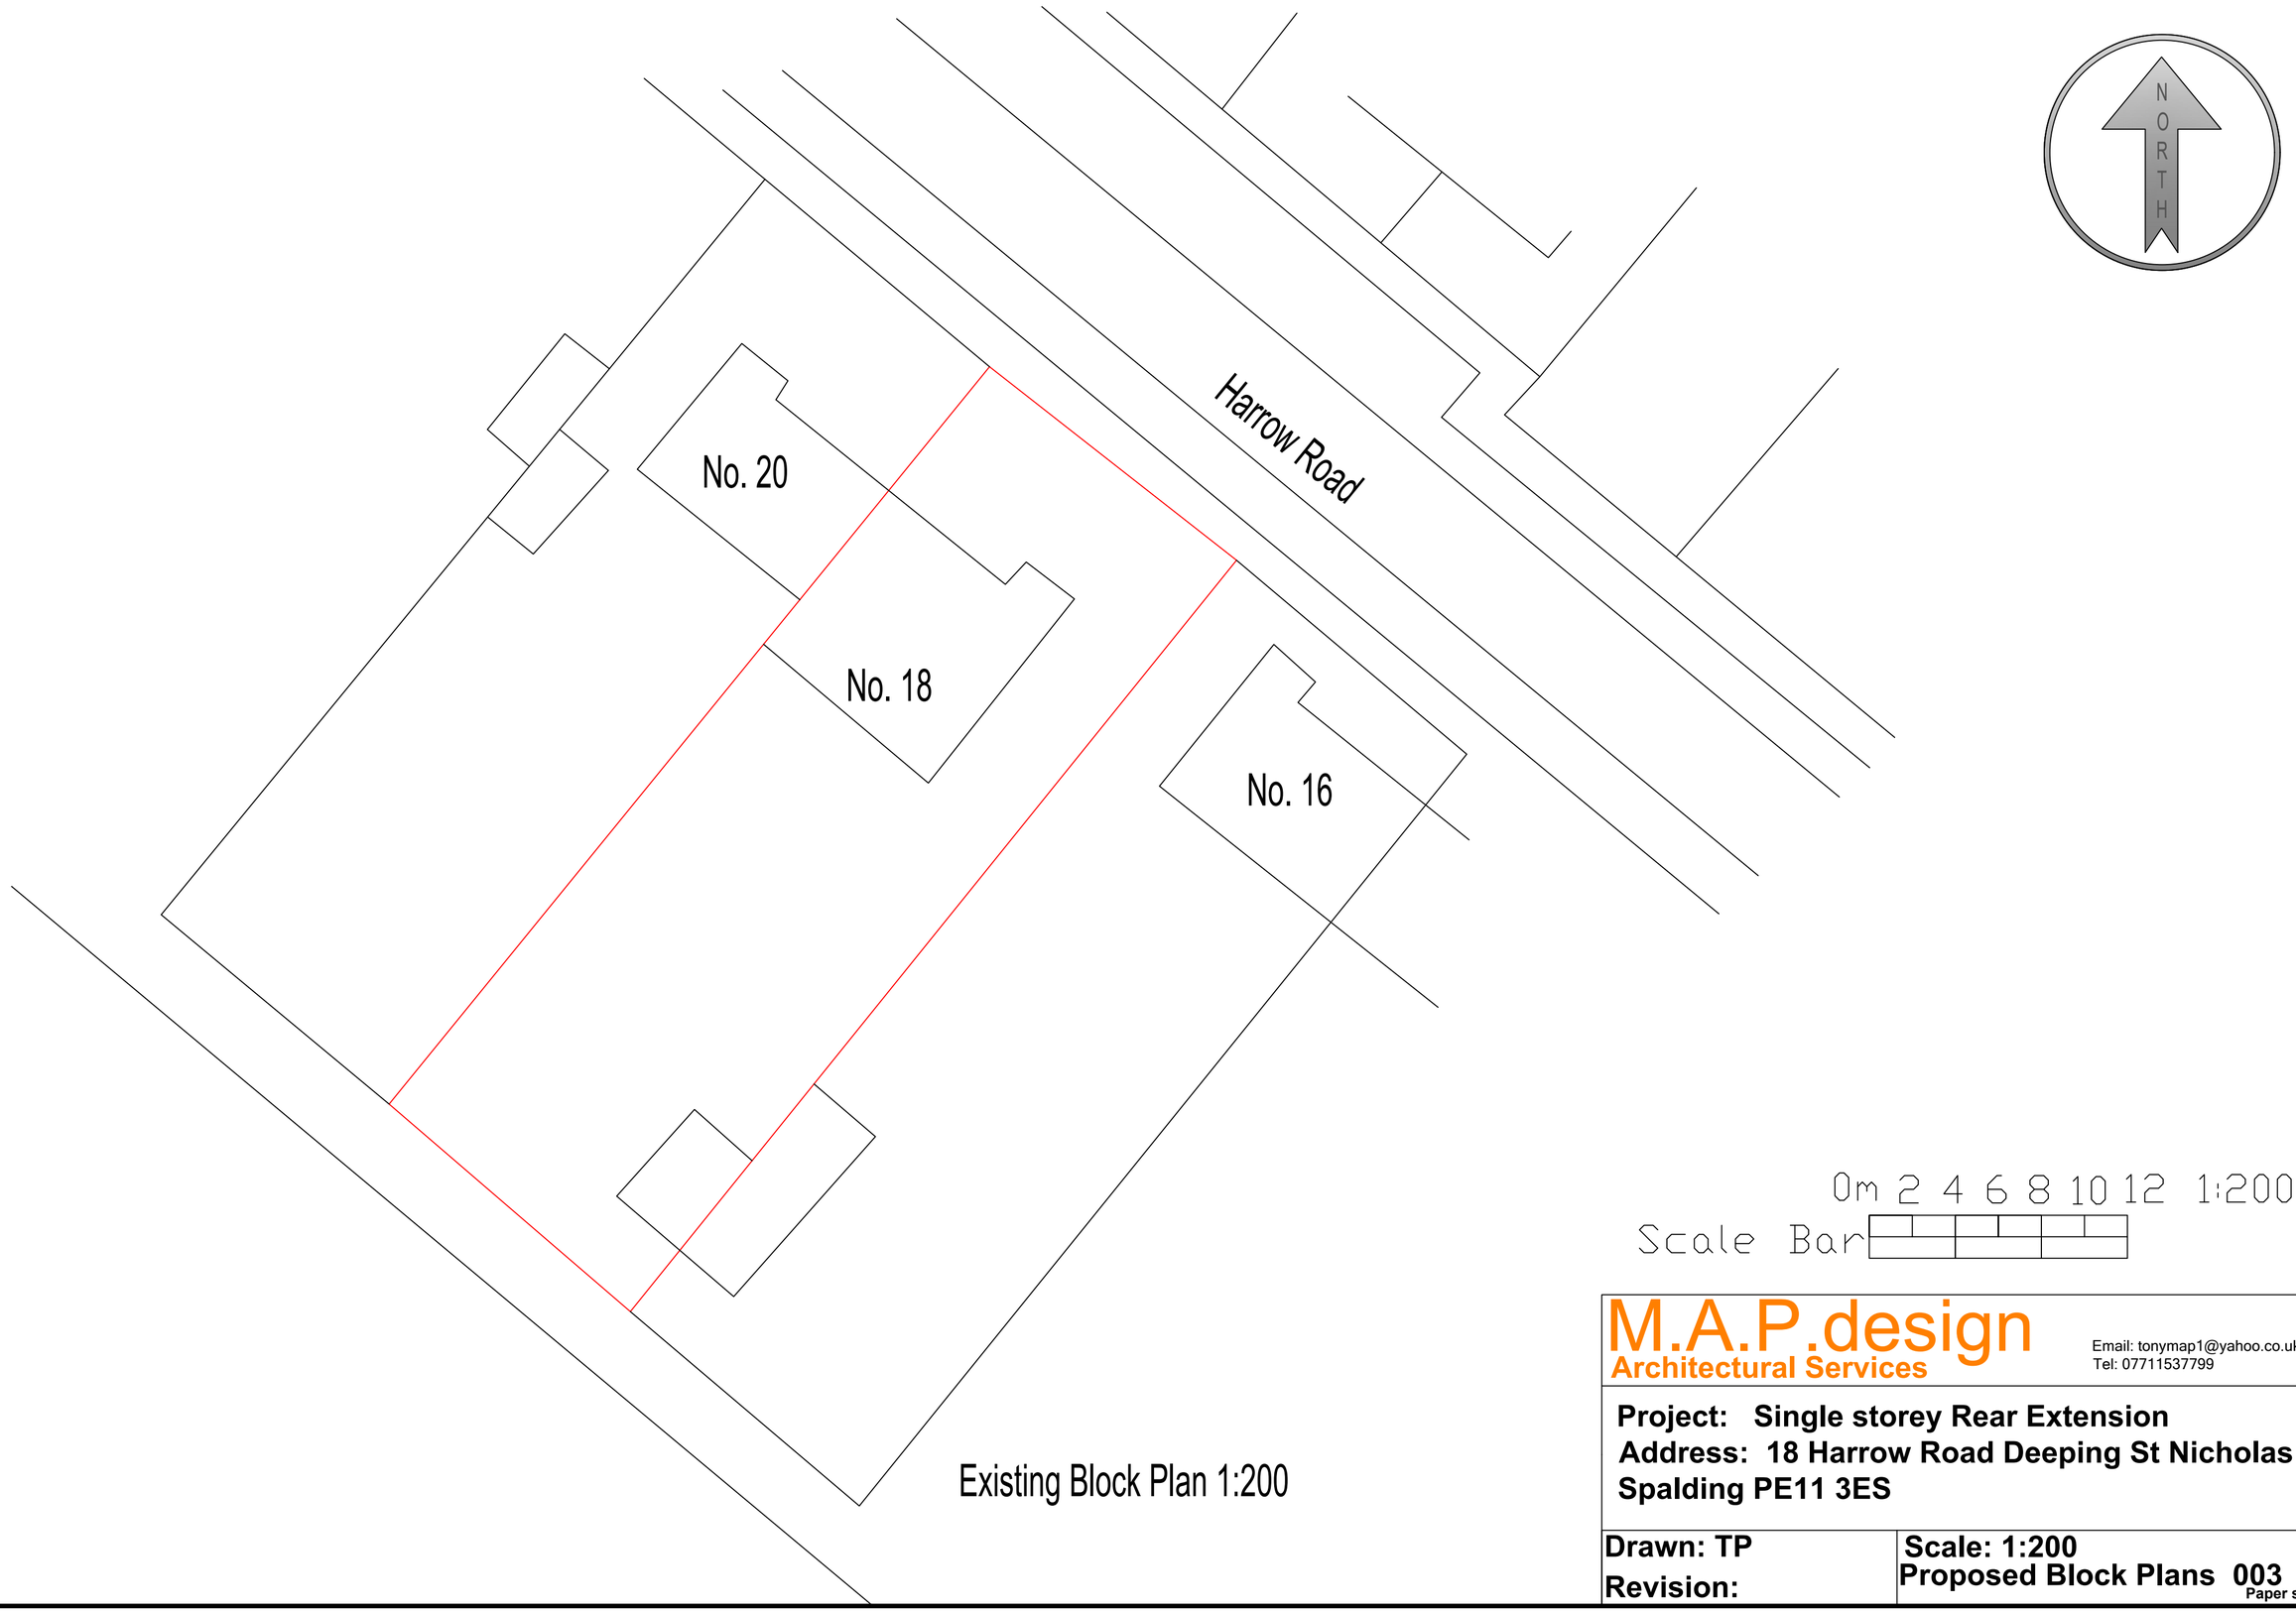


Existing Block Plan 1:200

0m 2 4 6 8 10 12 1:200

Scale Bar

M.A.P.design
Architectural Services
Email: tonymap1@yahoo.co.uk
Tel: 07711537799

Project: Single storey Rear Extension
Address: 18 Harrow Road Deeping St Nicholas
Spalding PE11 3ES

Drawn: TP
Revision:

Scale: 1:200
Proposed Block Plans 003
Paper size: A2