
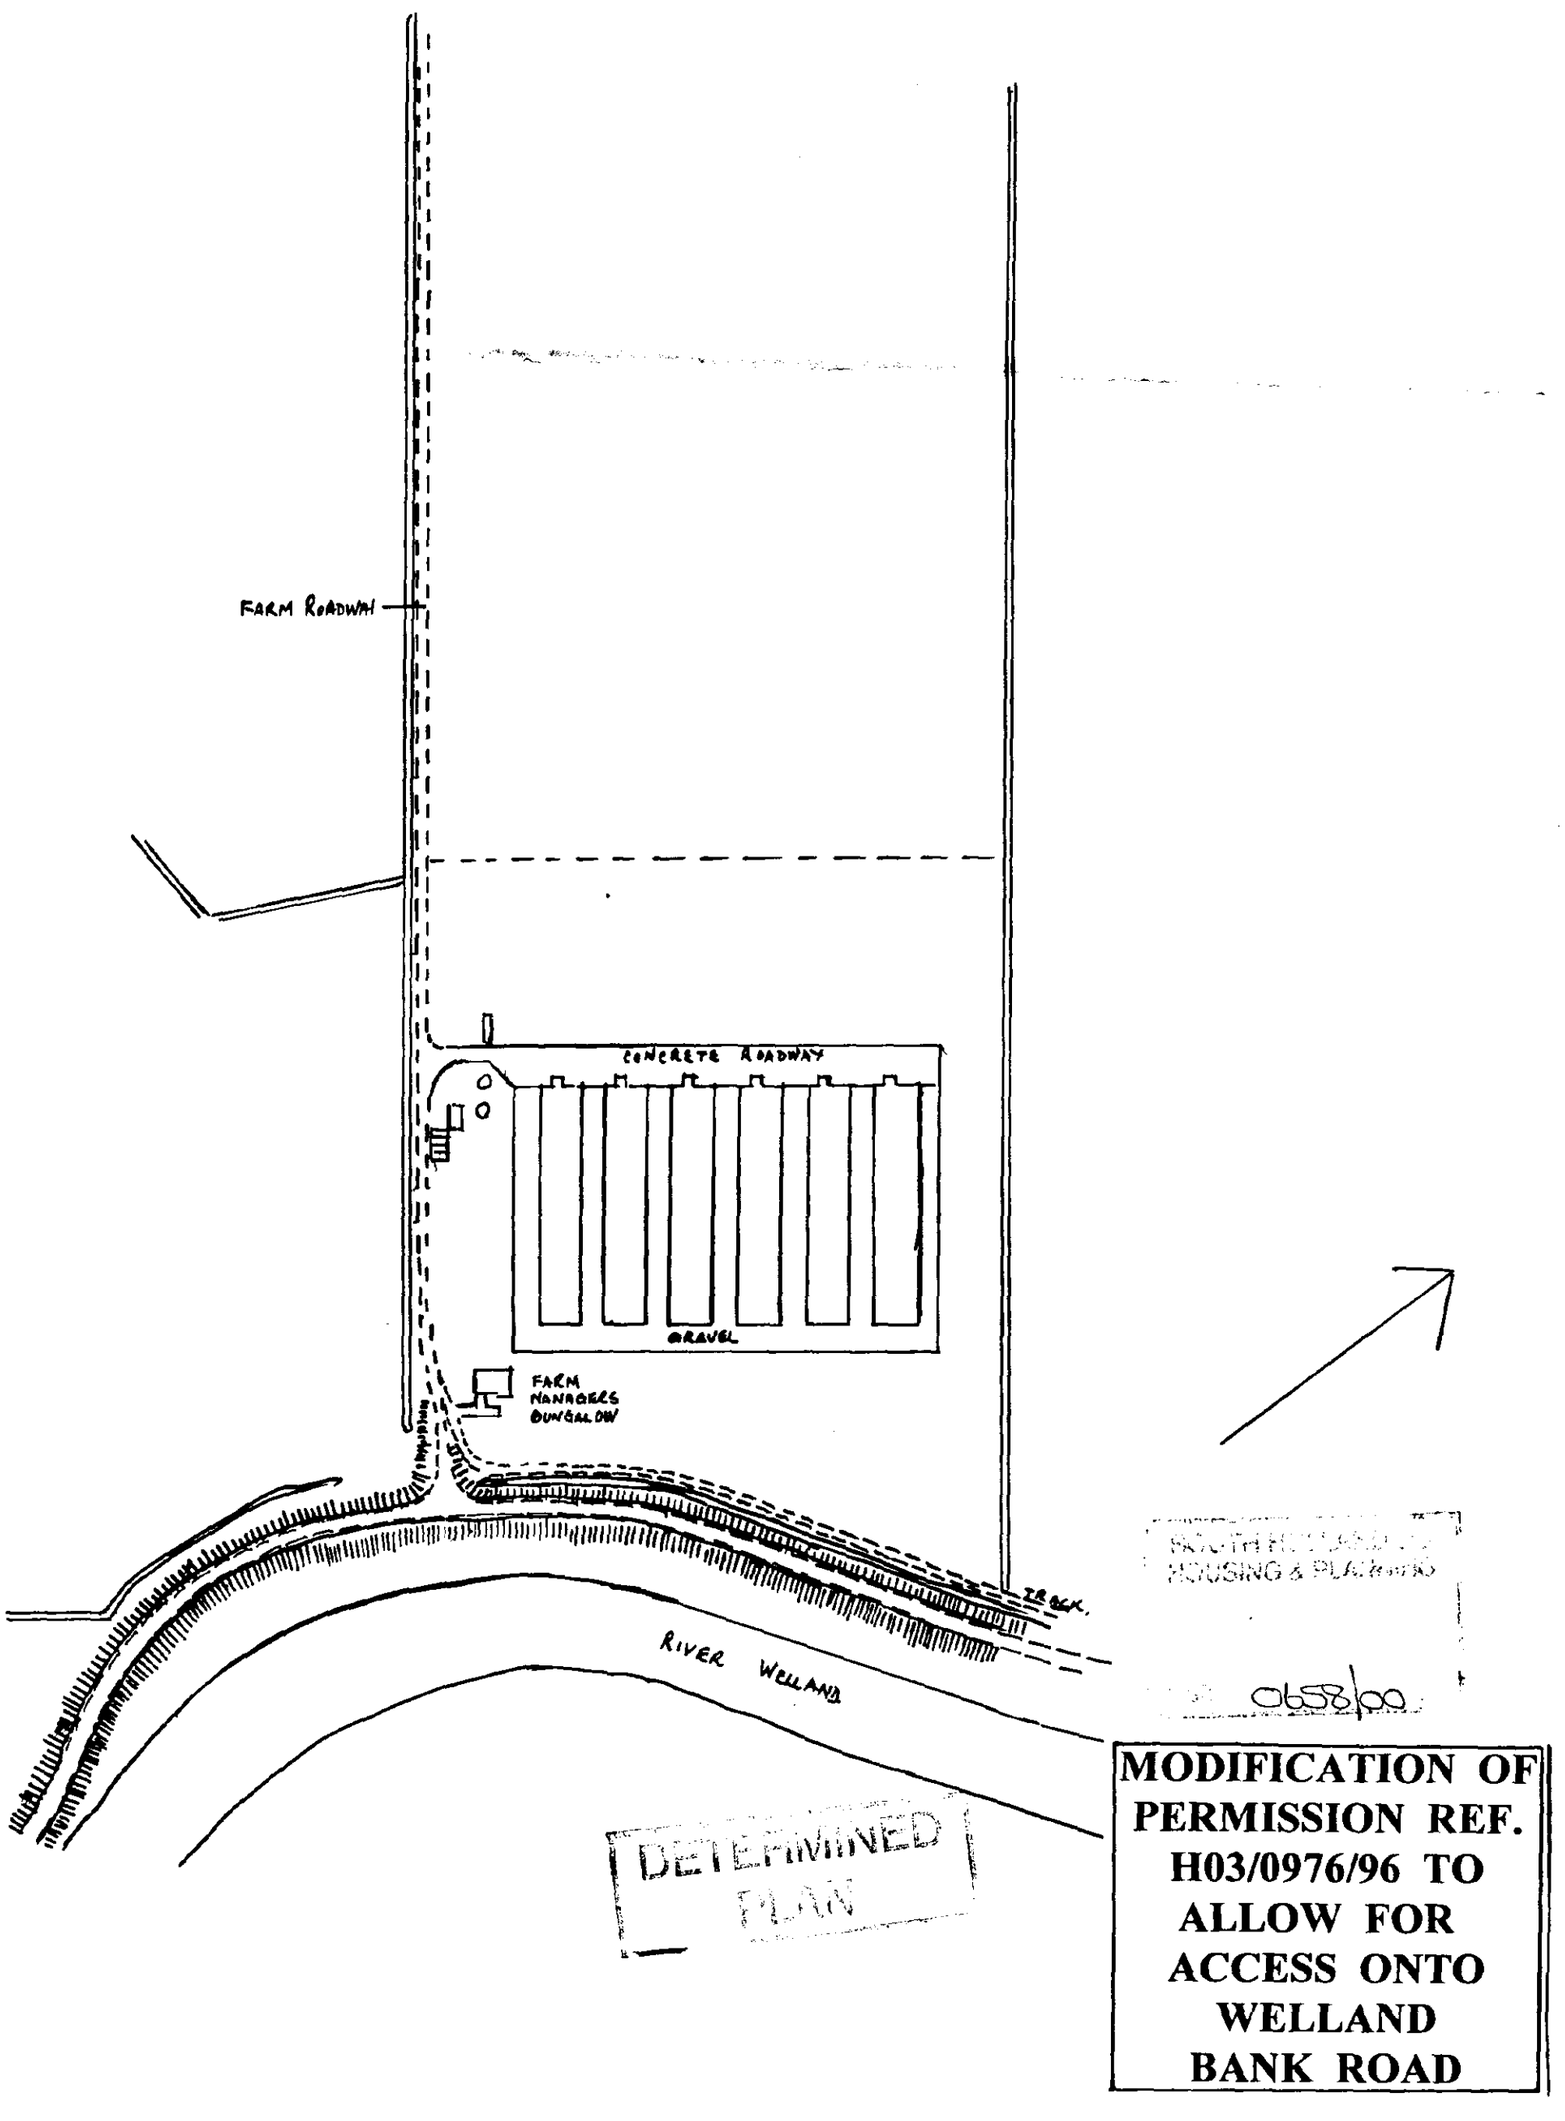


SOUTH DUBLIN COUNTY COUNCIL
HOUSING & PLANNING
0658/00

DETERMINED
PLAN

MODIFICATION OF PERMISSION REF. H03/0976/96 TO ALLOW FOR ACCESS ONTO WELLAND BANK ROAD

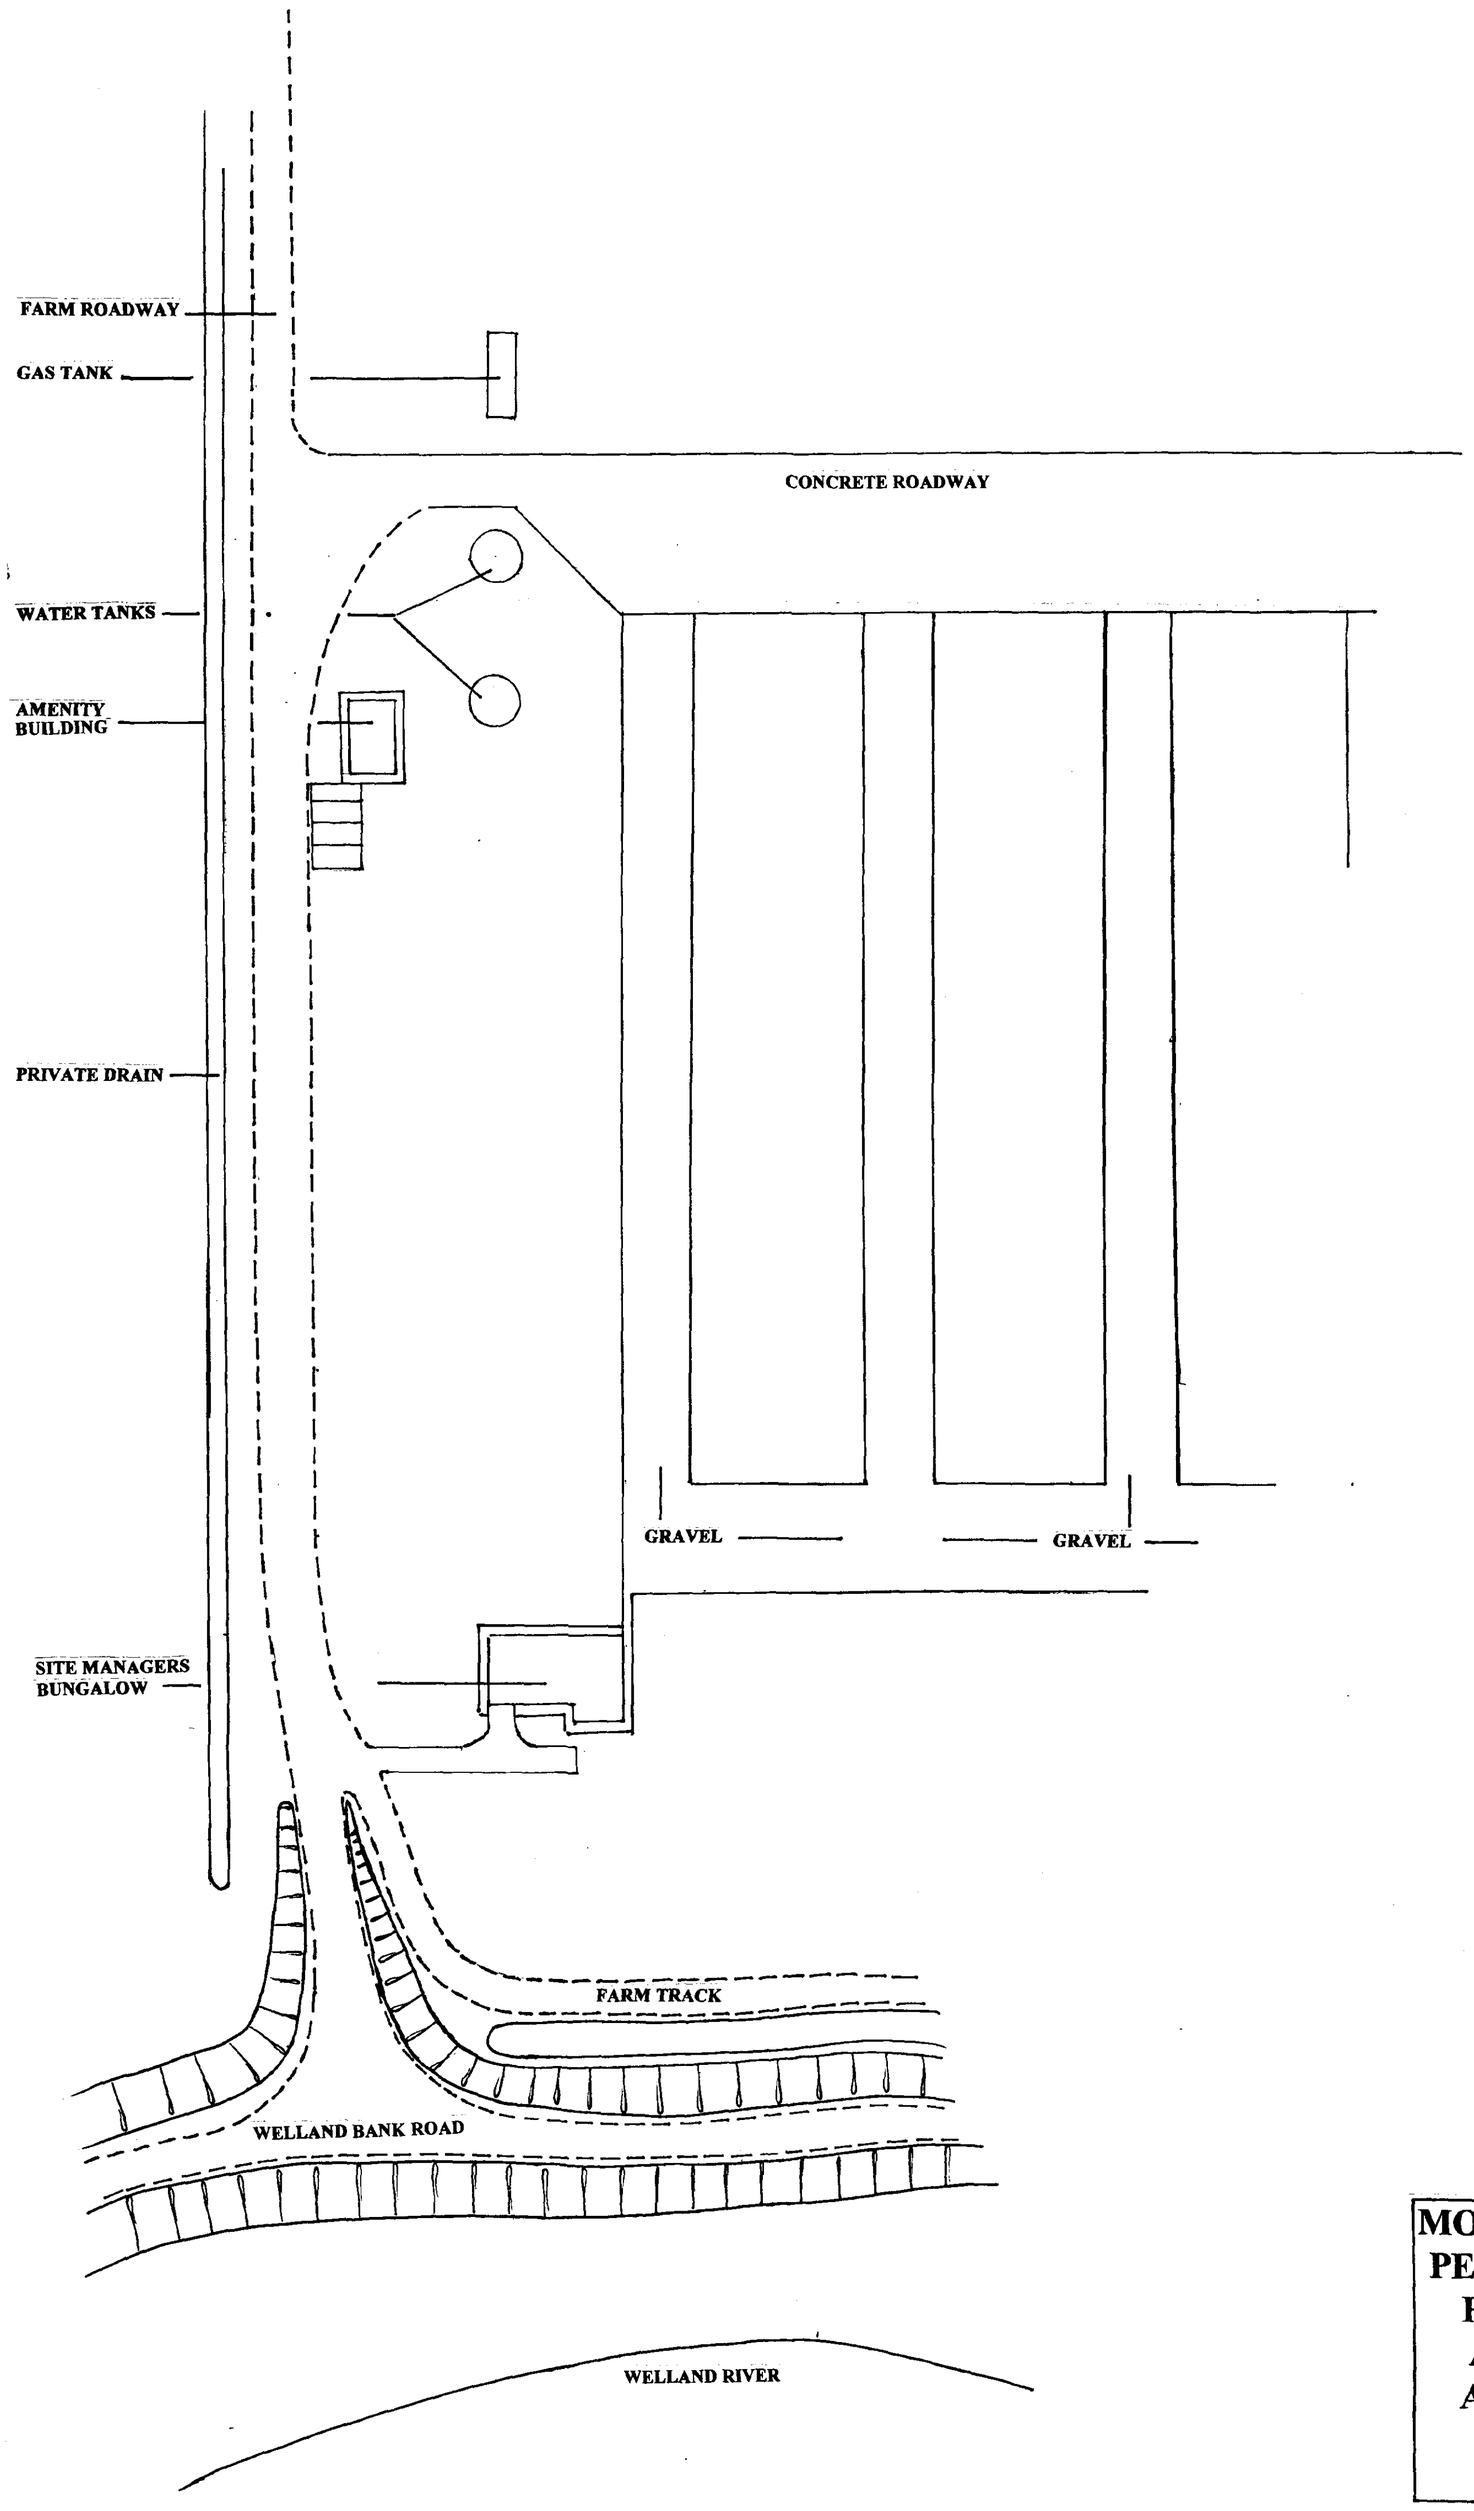

MODIFICATION OF PERMISSION REF. H03/0976/96 TO ALLOW FOR ACCESS ONTO WELLAND BANK ROAD

ND DC
NNING
Ref: 0658/00

DETERMINED
PLAN