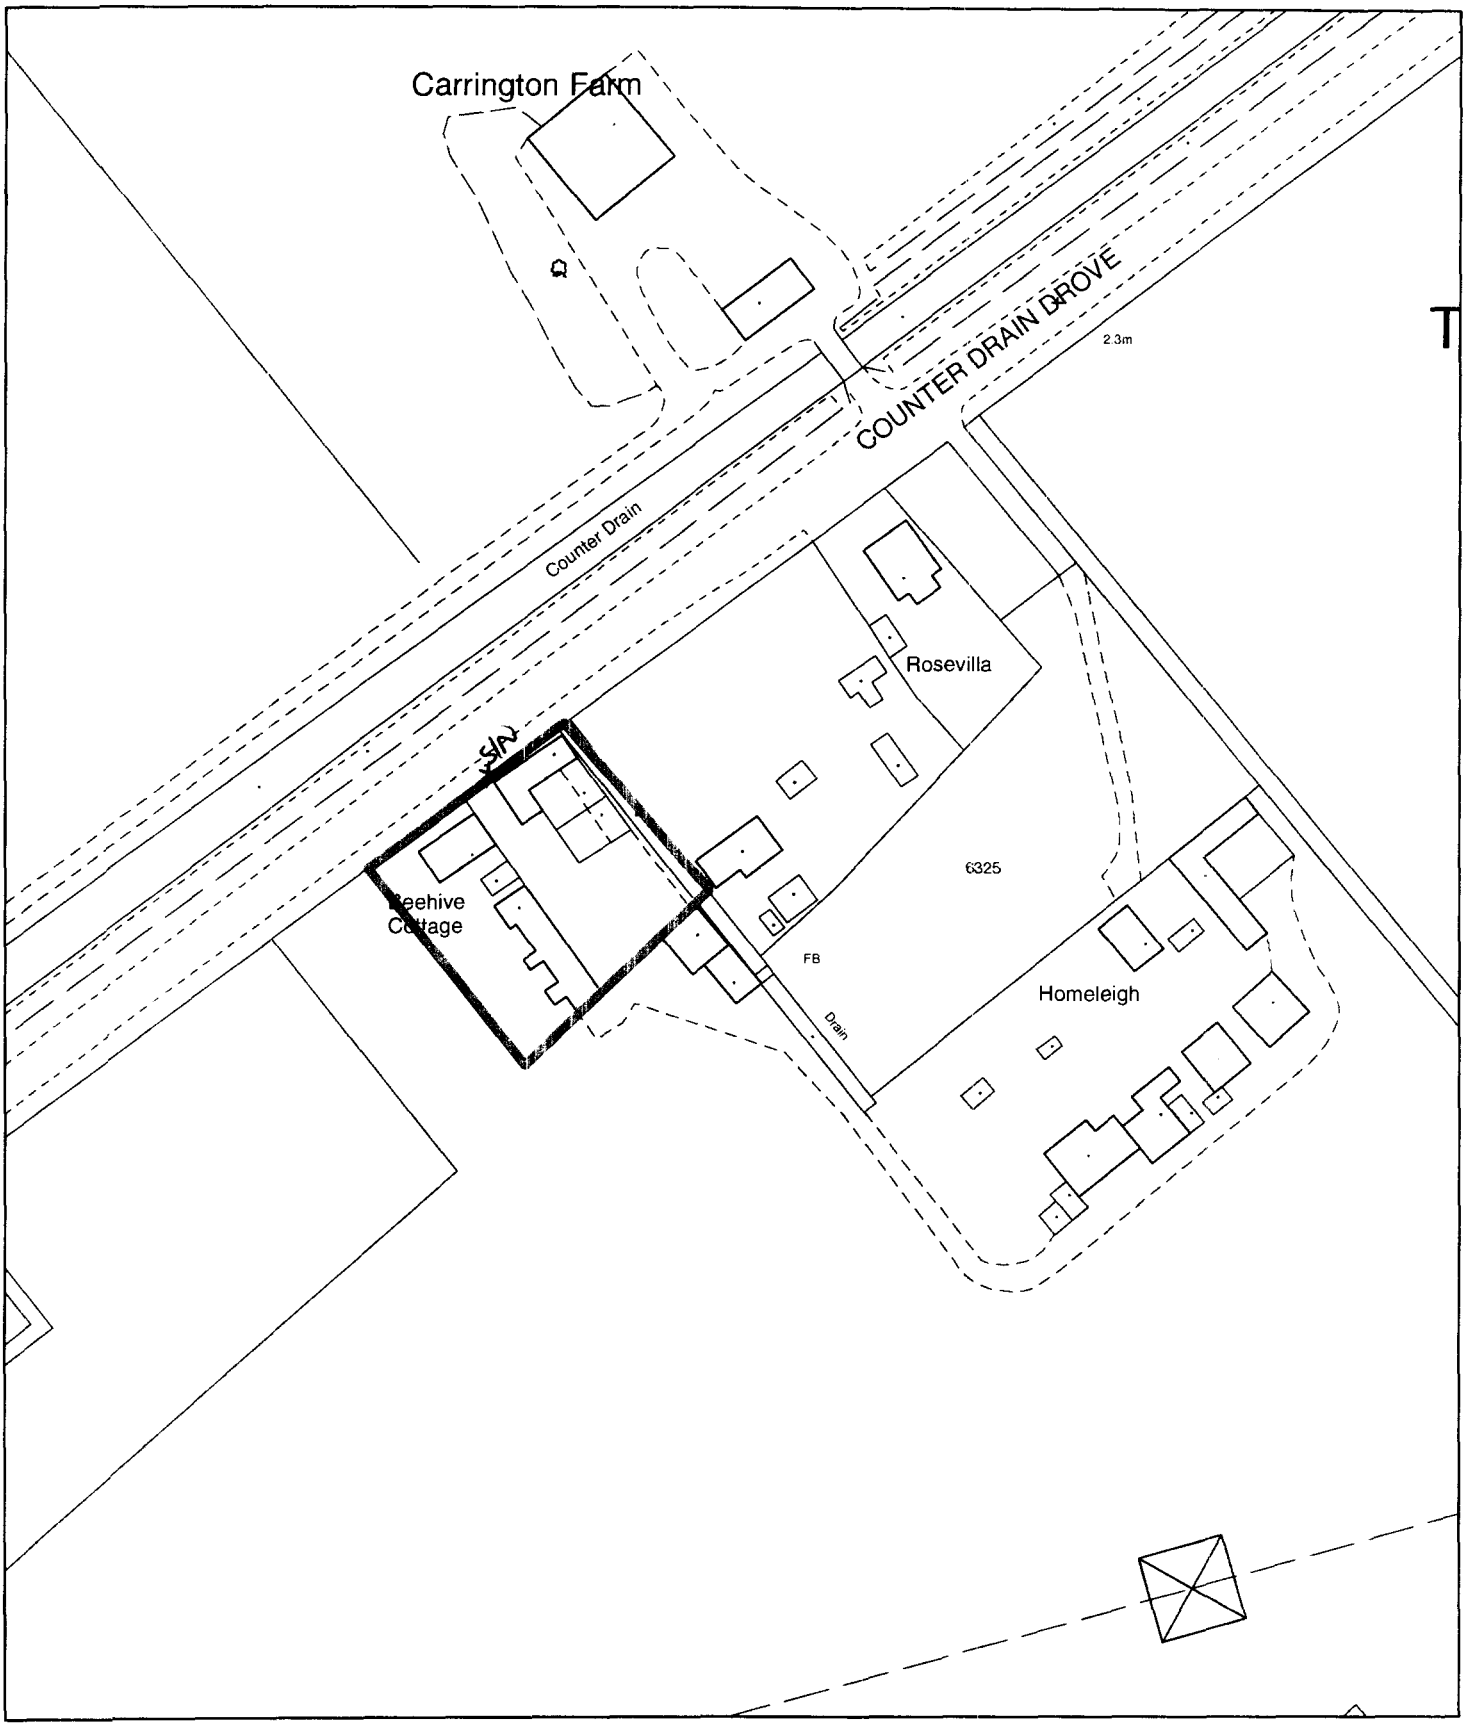


Planning Application Location Plan
Ward Member Notification


H03/0681/02


Scale: 1:1250

Planning and Development

Council Offices, Priory Road, Spalding, Lincolnshire
PE11 2XE

PLEASE DO NOT COPY THIS PLAN
This map is reproduced from Ordnance Survey material with permission of Ordnance Survey on behalf of Her Majesty's Stationery Office (c) Crown copyright. Unauthorised reproduction infringes Crown copyright and may lead to prosecution or civil proceedings. South Holland District Council LA079413 2002

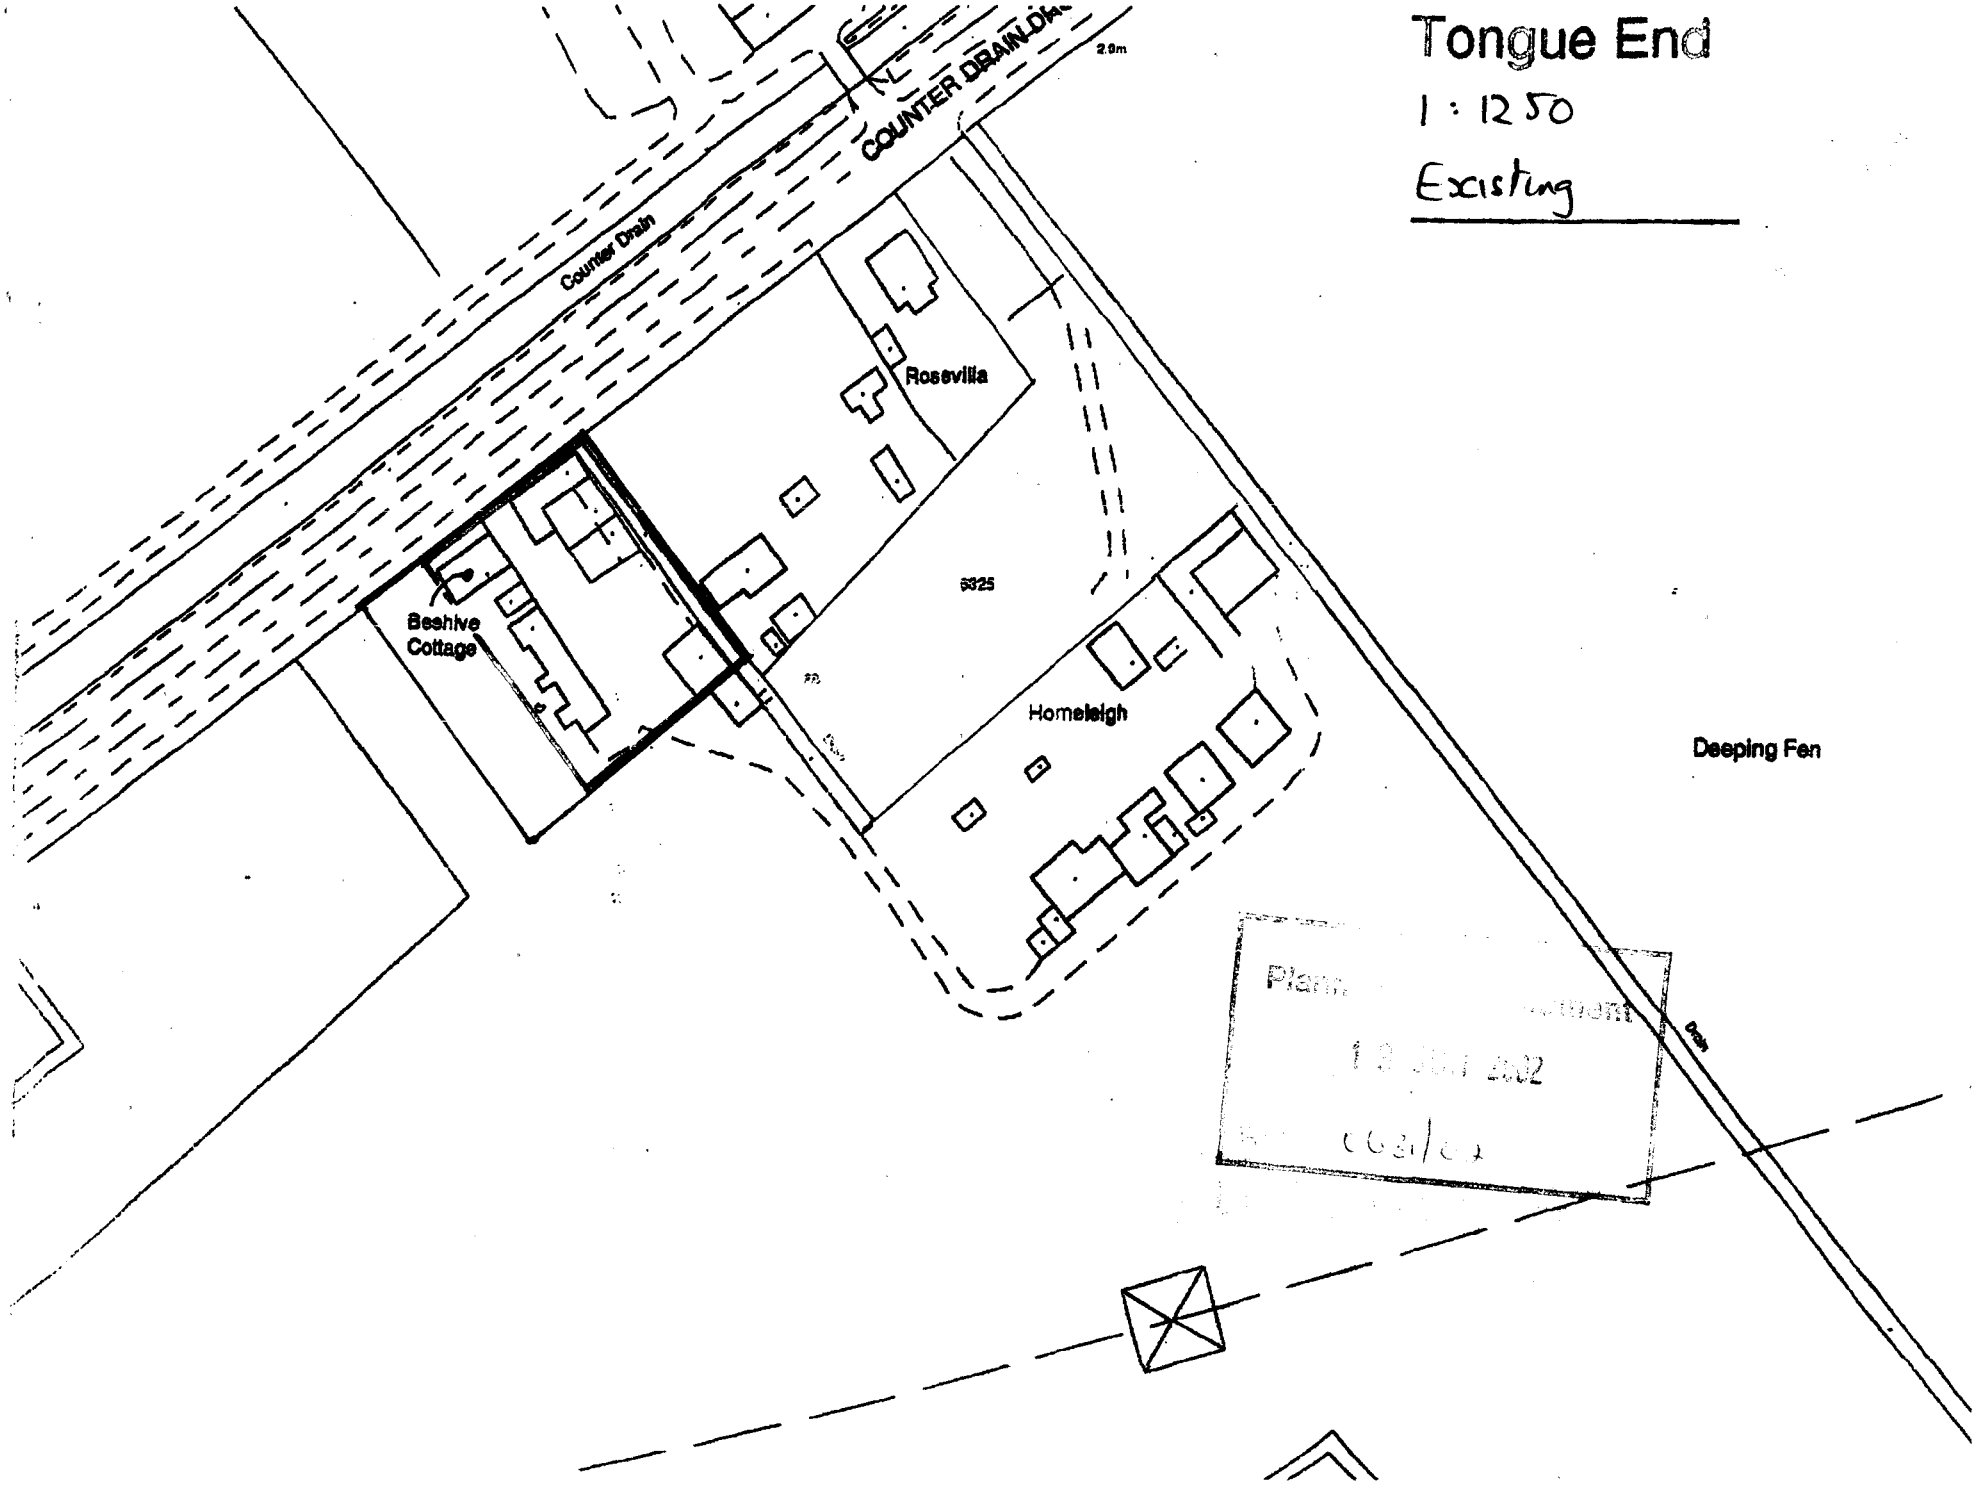
Tongue End
1 : 1250
Existing
COUNTER DRAIN
Counter Drain
2.9m
Rosevilla
Beehive Cottage
Homeleigh
Deeping Fen

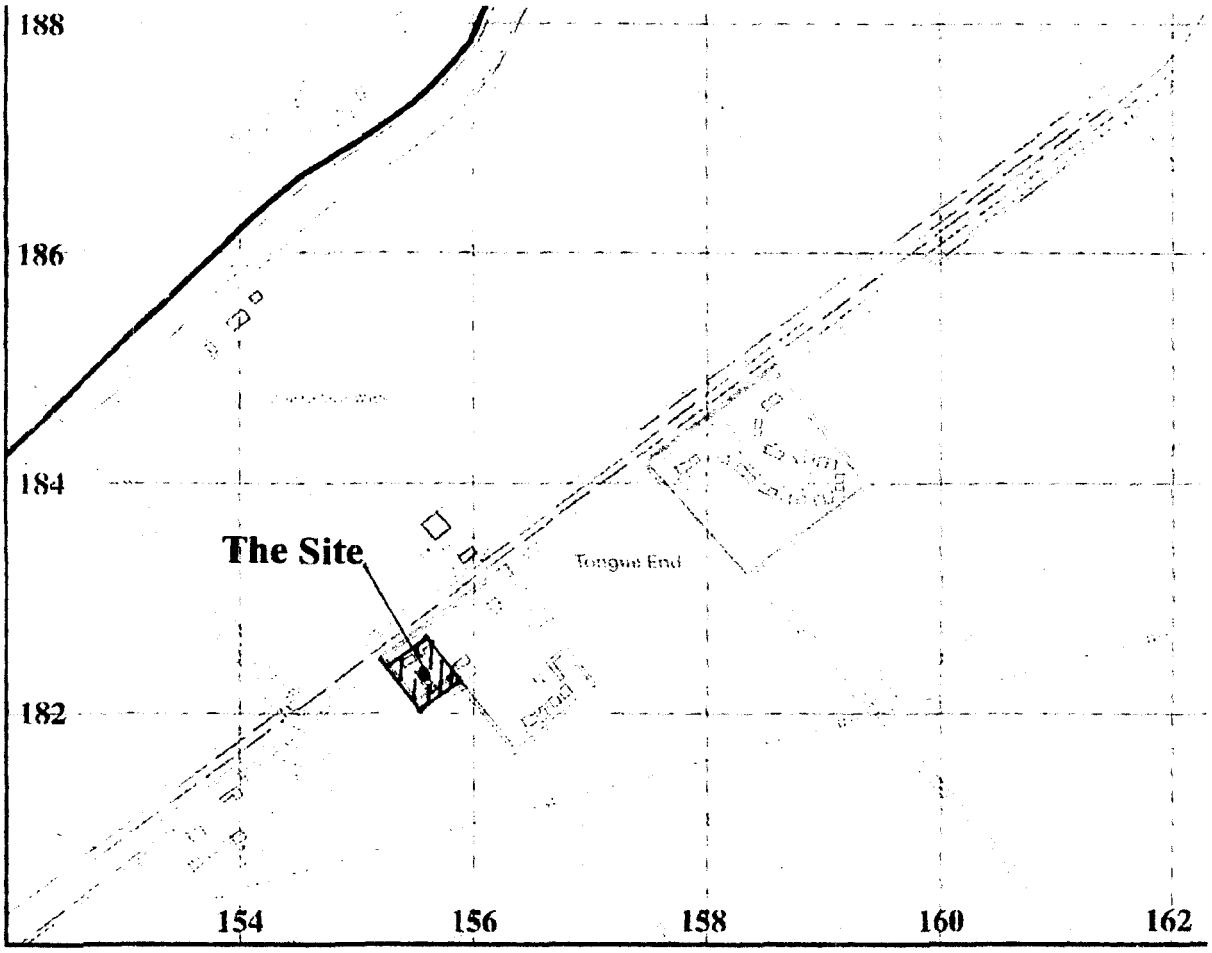

South Holland District Local Plan - First Deposit Draft - November 2001

Ref: C/6/21/1