



TO BE INSTALLED IN ACCORDANCE
WITH MANUFACTURERS DETAILS

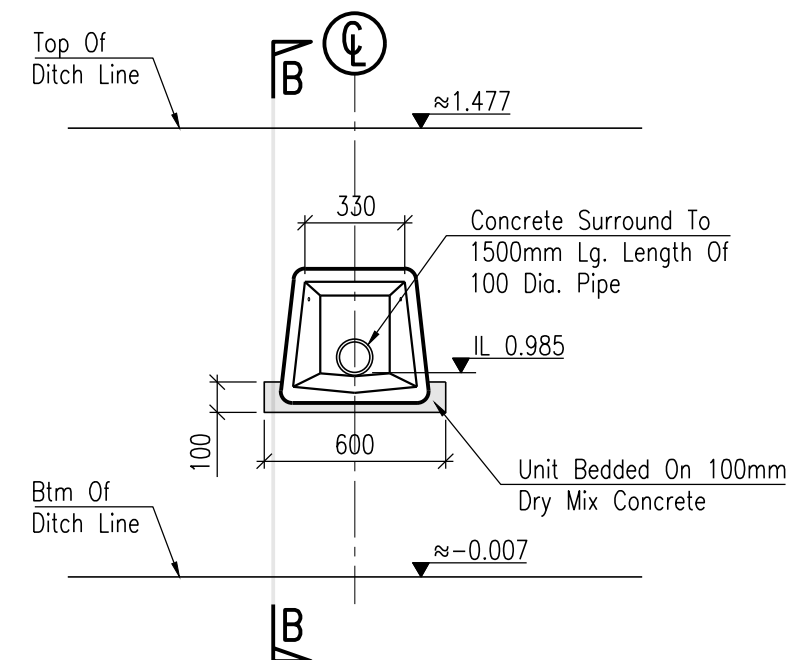

Proposed Elevation On Outfall Detail

Scale 1:25

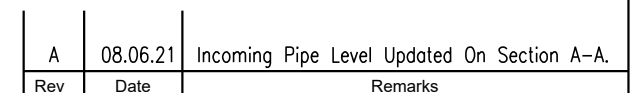

SRC **SIDEBOTTOM
RICHARDSON
CHENG LTD**
CONSULTING STRUCTURAL AND CIVIL ENGINEERS

15 High Street,
Spalding,
Lincs. PE11 1TW

Tel: 01775 712660
Fax: 01775 712635
Email: src@srcld.com

b	Title
	Proposed Drainage Sections & Details

DRG No. 30320/04	Rev A
------------------	----------

Scale 1:50