BLOCK PLAN - SCALE 1:500

SHDC
Planning & Development
-9 JUL 2003
Ref 0738/03

DETERMINED
PLAN

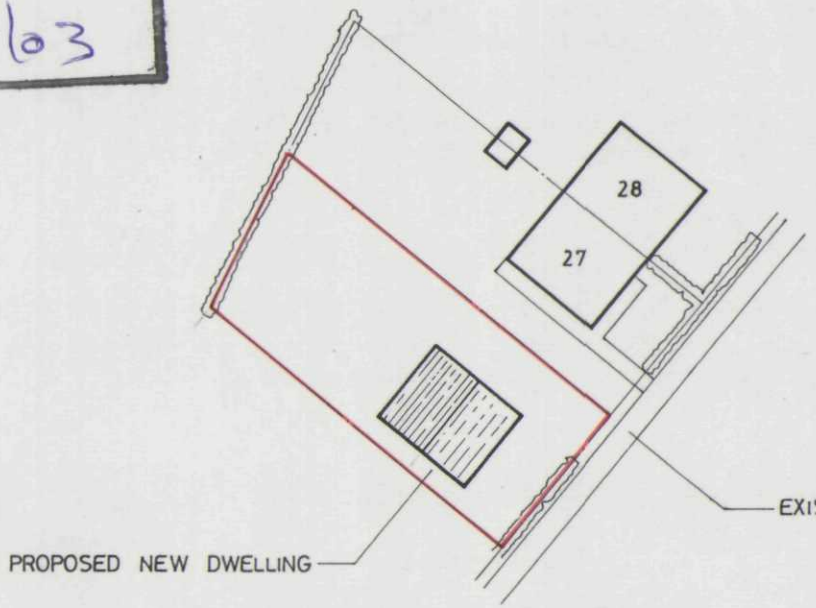

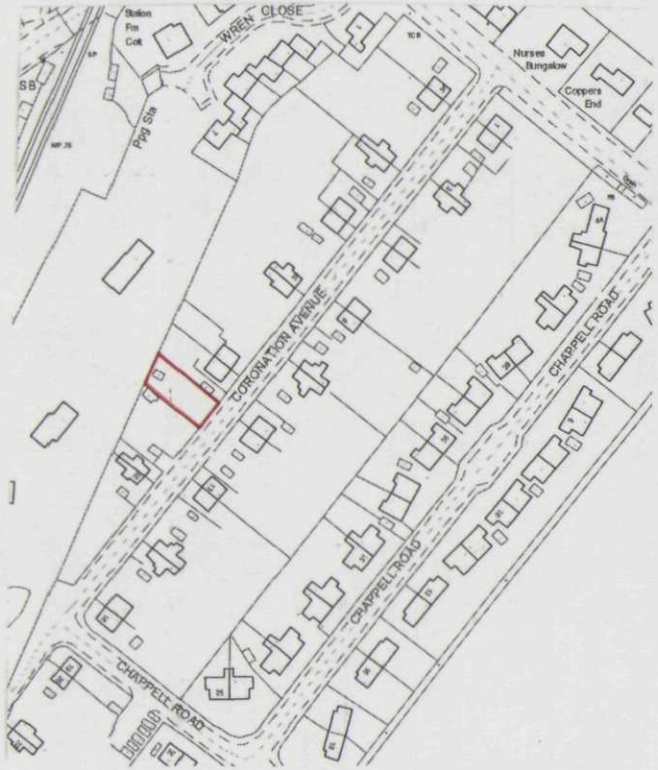

LOCATION PLAN - SCALE 1:2 500

LOCATION PLAN REPRODUCED FROM THE ORDNANCE SURVEY SOUTH HOLLAND DISTRICT MAP WITH THE PERMISSION OF THE CONTROLLER OF HER MAJESTY'S STATIONERY OFFICE.
CROWN COPYRIGHT RESERVED.

O.S. SHEET No. T.F. 2015 S.E.
O.S. LICENCE No. L.A. 079413

SITE AREA = 292·9 m^2 or thereabouts

SOUTH HOLLAND DISTRICT COUNCIL
PROPERTY SERVICES

Council Offices, Priory Road
Spalding, Lincolnshire PE11 2XE
Telephone (01775) 761161
Fax (01775) 761048

PROJECT	DATE	SCALE	JOB No
PROPOSED DEVELOPMENT OF LAND ADJACENT TO No. 27 CORONATION AVENUE, DEEPING ST NICHOLAS	4 JUNE 2003	1:500 / 1:2 500	
	DRAWN	DRAWING No	
	R. SCORTHORNE		