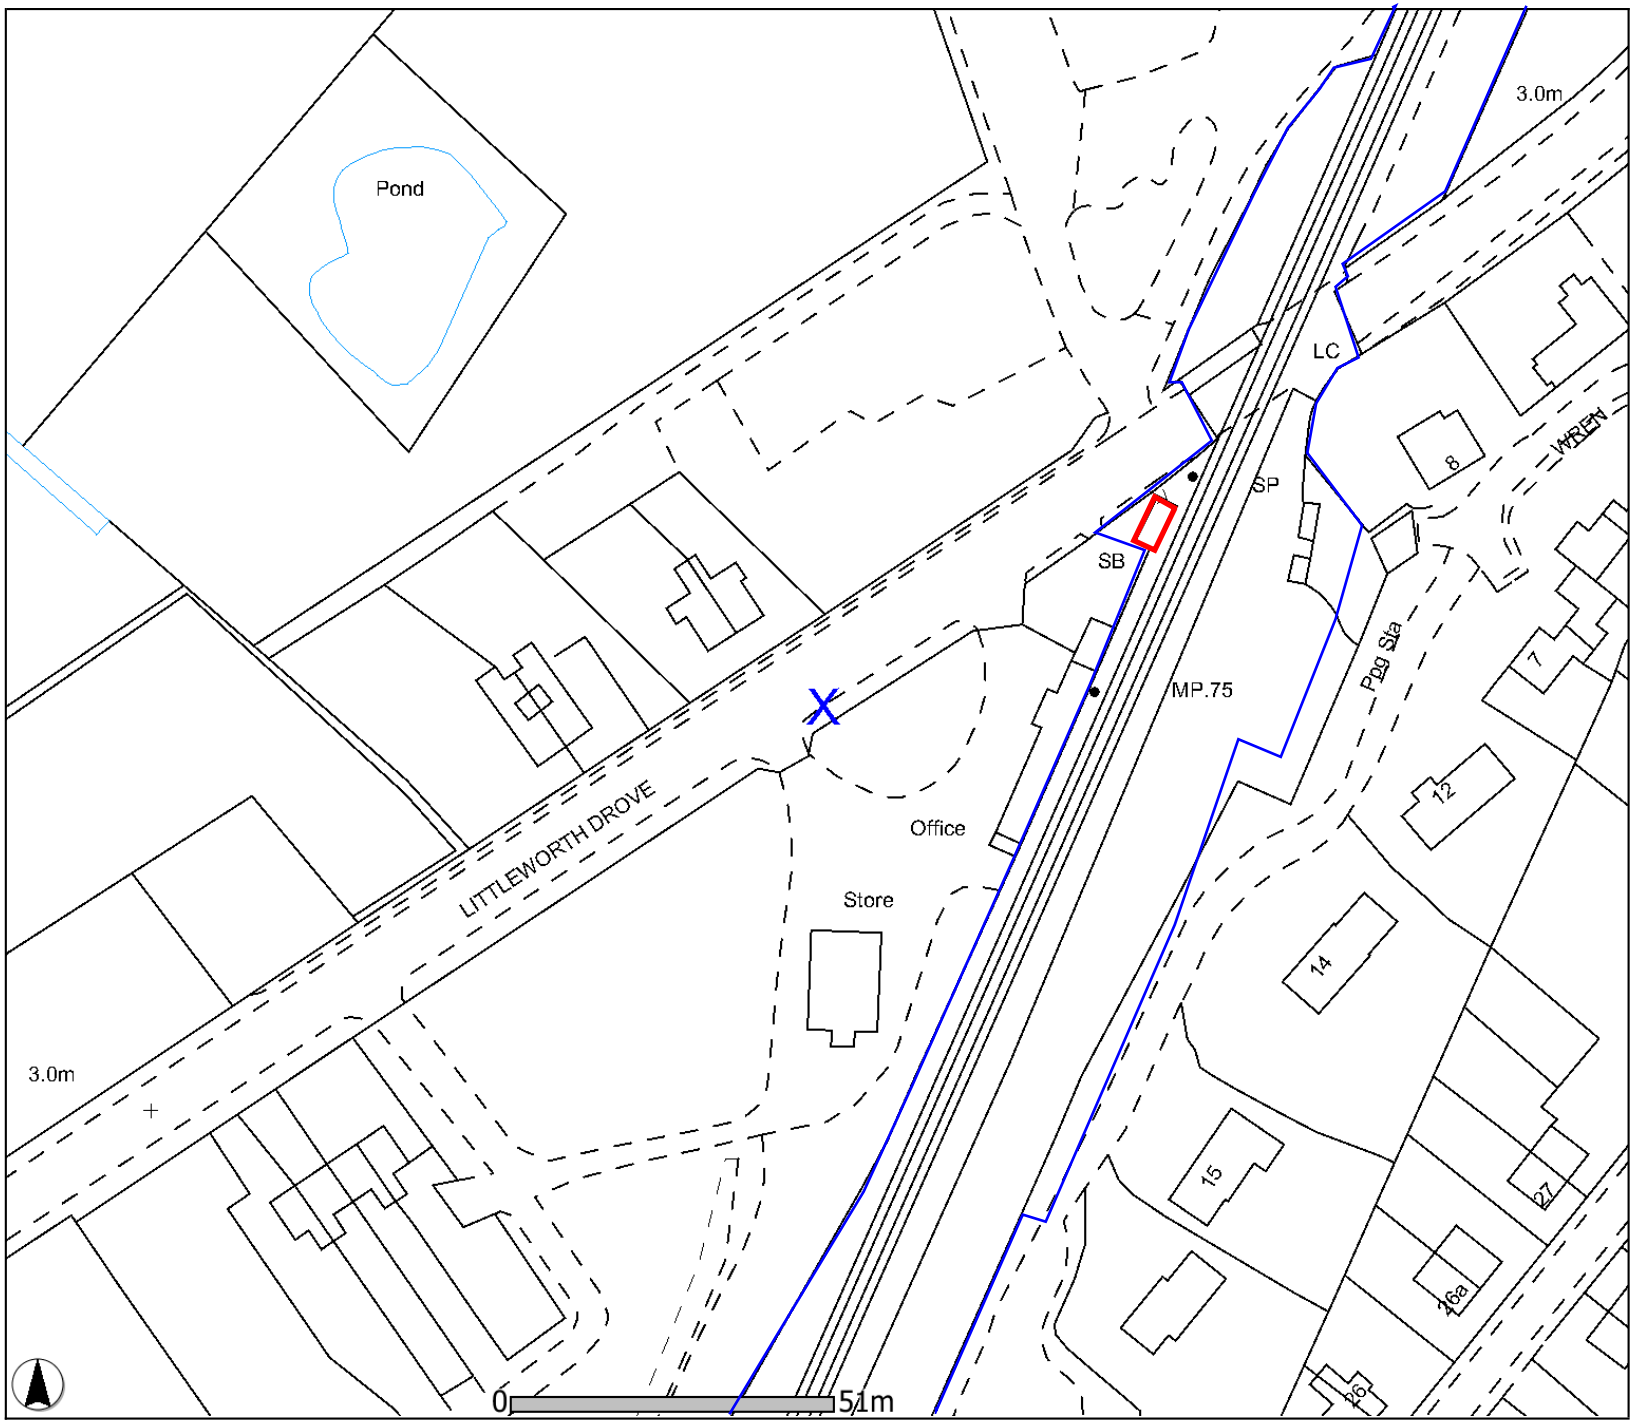


Reproduced from the Ordnance Survey Map with permission of the controller of Her Majesty's Stationery Office. Crown Copyright. Licence No: 0100040692

LITTLEWORTH SIGNAL BOX

Plot Scale	1:1250
Plot Date	21/1/2013

Network Rail

Centre of Map Window (E,N): 520799 , 315199

Output Created from the GI Portal – A4 Landscape