LITTLEWORTH MISSION

WREN CLOSE

BG 32

BS 6

CM 10

CM 50

site boundary

Interwoven fencing

planting - comprising crateagus monogyna (hawthorn) at 500mm centres.

Interwoven fencing

Extra footpath constructed

Interwoven fencing

clear visibility splay to n.e. corner of mission site

4.5m

7.5 m. radii at junction

NEW ROAD

43 m. to centreline of proposed road

DETERMINED PLAN

SOUTH CAMBRIDGESHIRE DISTRICT COUNCIL
- 8 OCT 1996
Ref. S/0742/96

APPROVED PLAN
Ref.


Agreed as amendment 17/10/96
A. Kole

NB Ivy to be trained over support to reach height of 1.8m

Landscaping.

Scale 1:200

drawing no 95/2

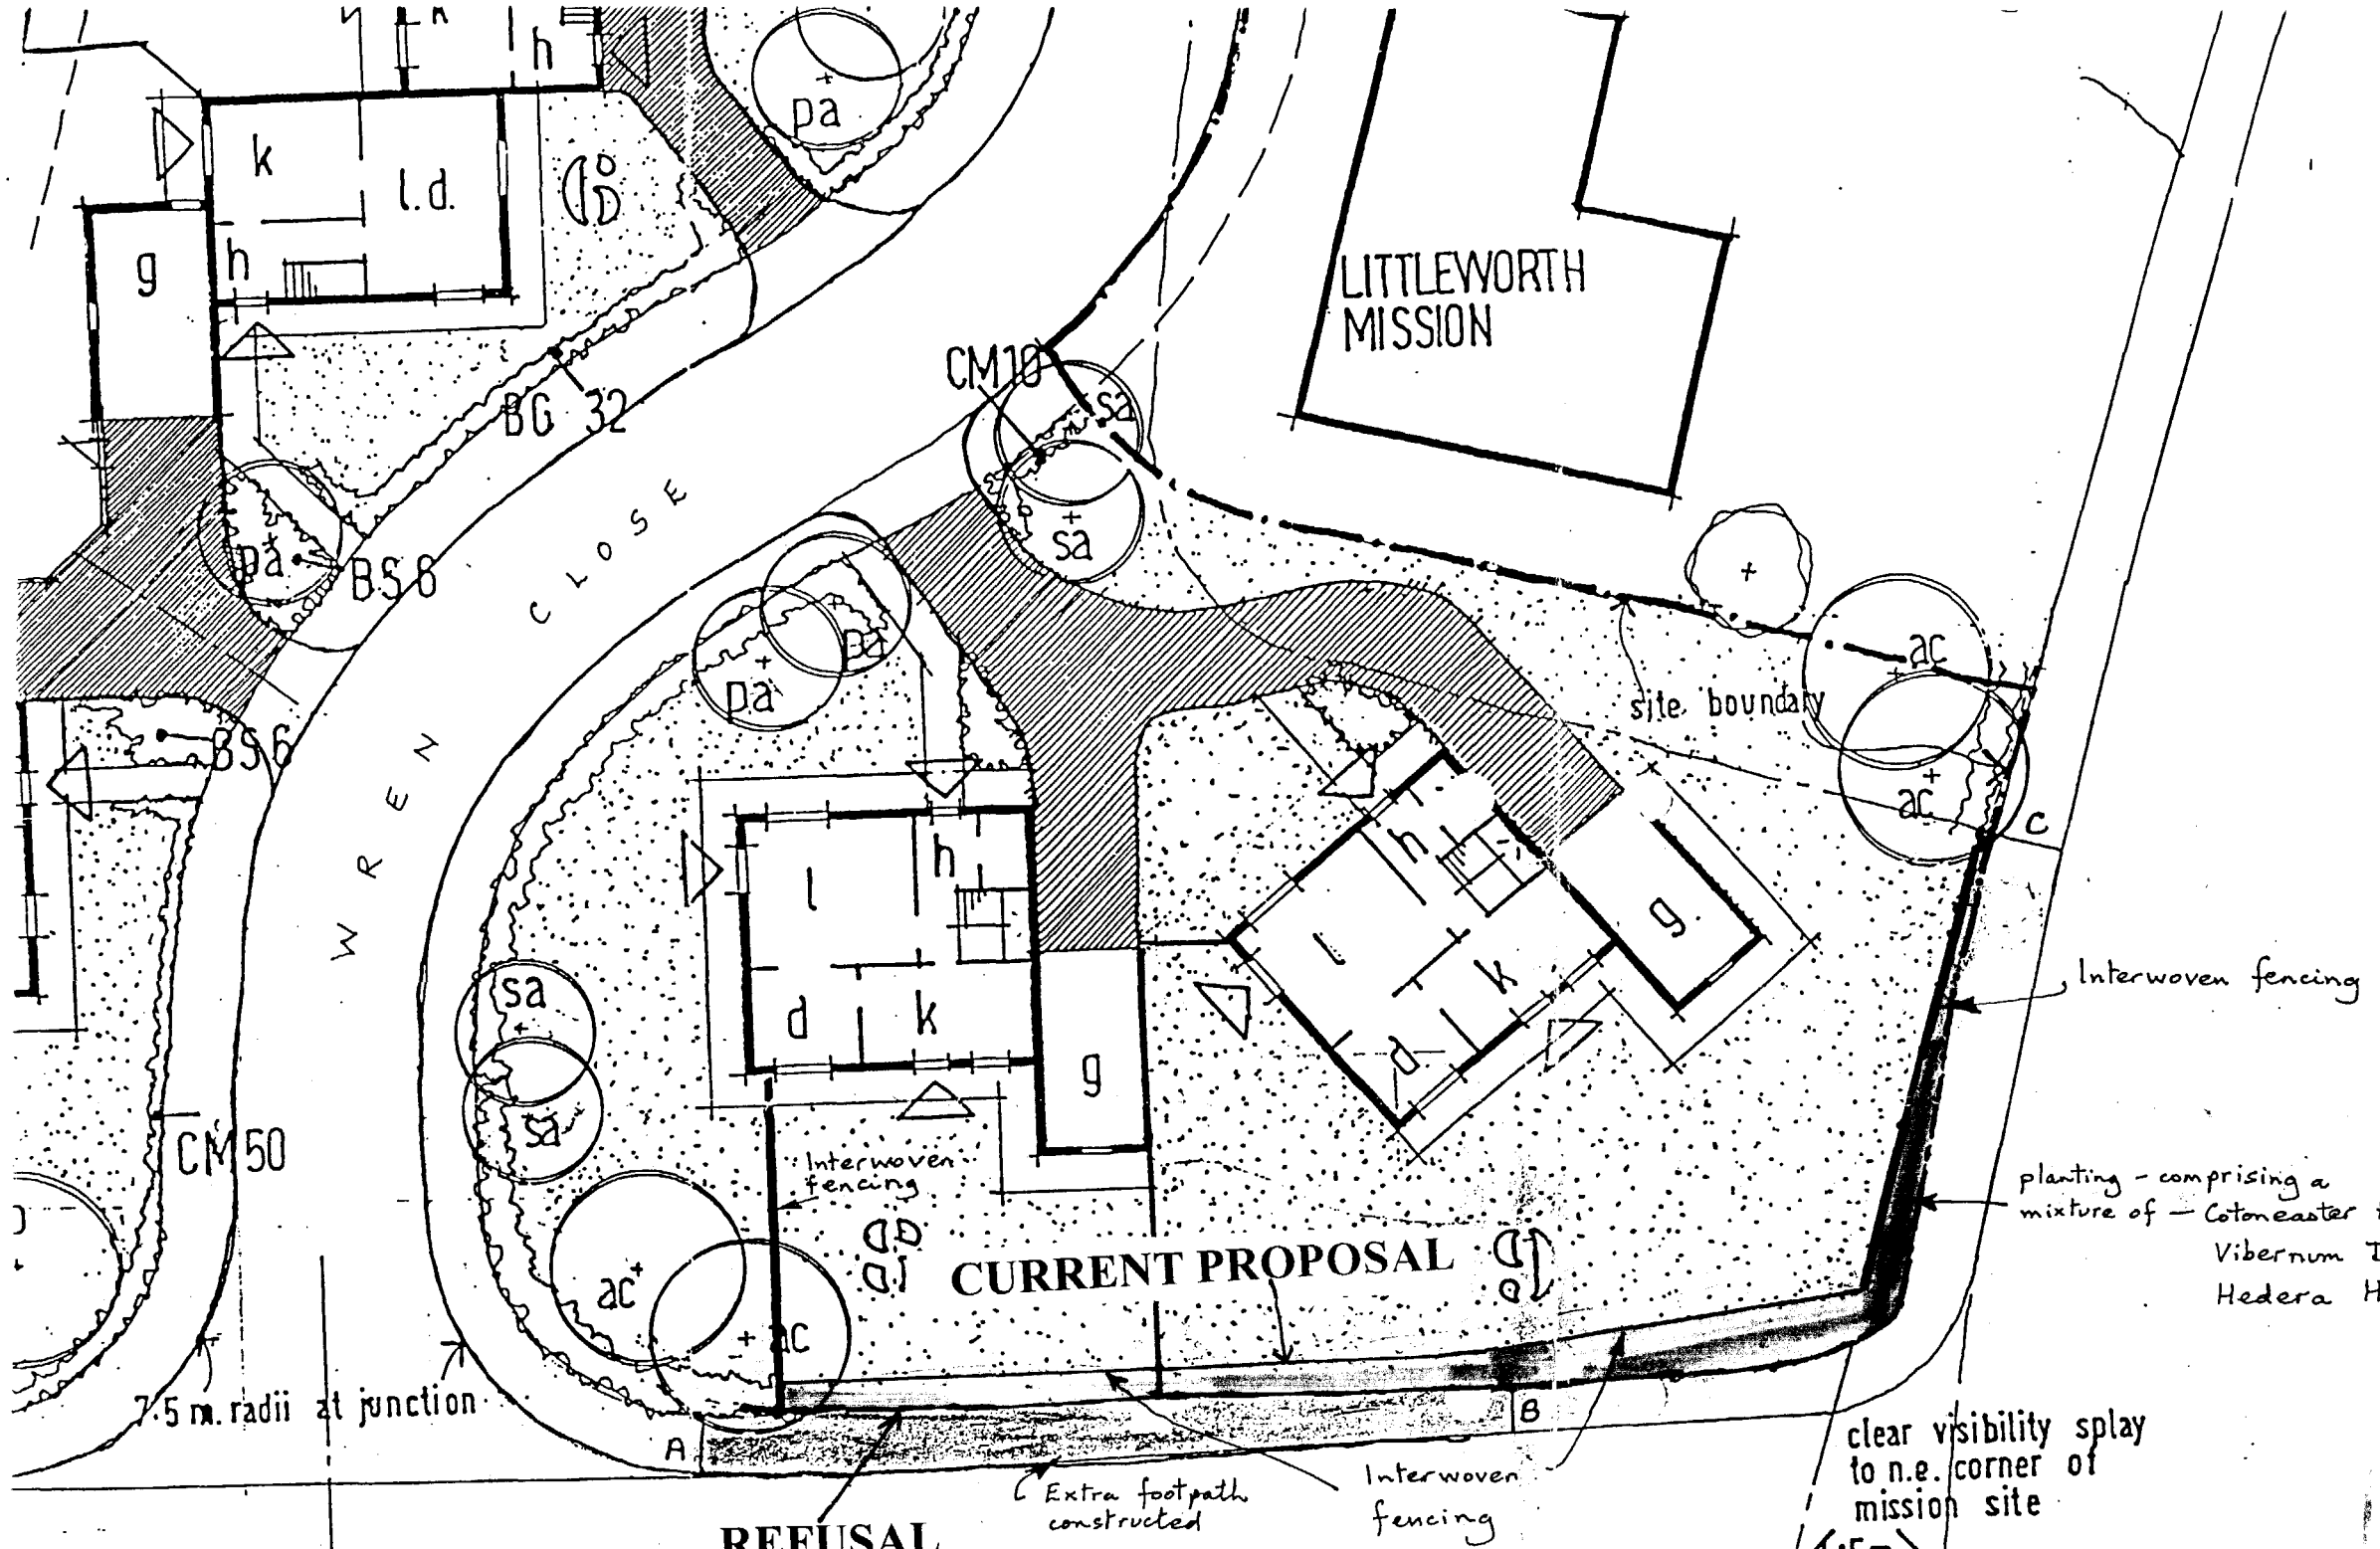

H03/0742/96

SUPERSEDED

Ref 0742/96

Landscaping.

Scale 1:200

drawing no 95/2