


Do not scale, use figured dimensions only. All discrepancies to be notified to Artech Designs Limited.
This drawing remains the copyright of Artech Designs Limited.

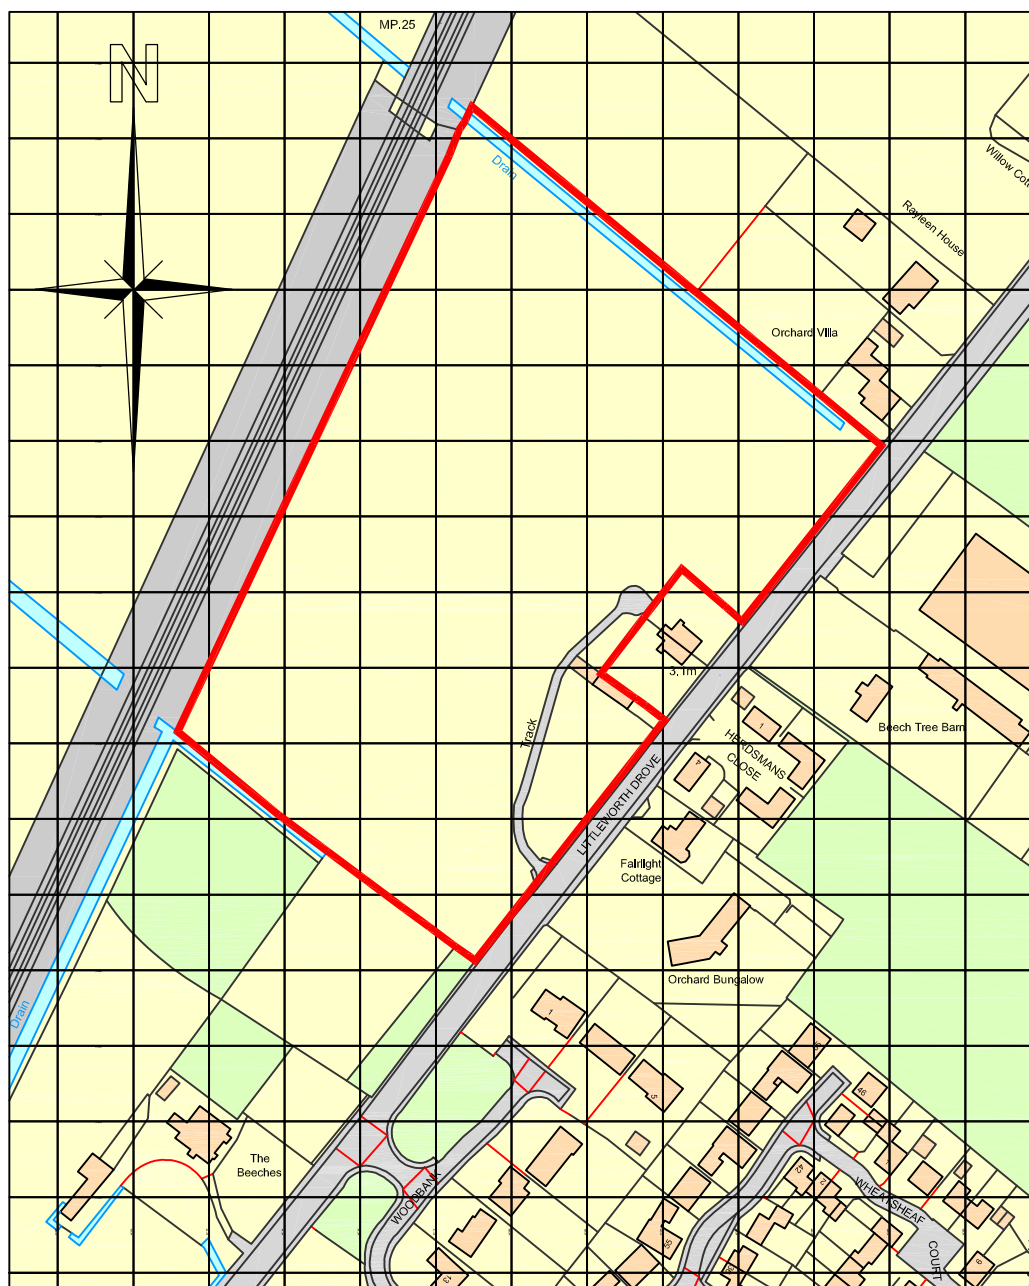

Ordnance Survey. (c) Crown Copyright 2016. All rights reserved. Licence number 100022432

				Drawing: Site Location Plan		 Artech Designs Ltd Architectural Consultants 44 Church Road · Saxilby Lincoln · LN1 2HJ Tel 01522 803362 Mob 07808 815366 martin@artechdesigns.co.uk www.artechdesigns.co.uk	
Revision	Description			Date	Status: Planning		
Trustees of D W Dennis Settlement					Scale: 1:2500 @ A4		
Caulton's Field, Littleworth Drove, Deeping Saint Nicholas Lincolnshire					Date: March 2016		
					Dwg. No: 1429D/001		
					Revision: .		Drawn by mdf

_planningadvice

From: Megan Walsh <meganwalsh@jelson.co.uk>
Sent: 01 August 2019 10:50
To: _planningadvice
Subject: Invalid App - H03-0744-19 - Applicant: Jelson Ltd
Attachments: Site Location plan 2.pdf

This message originated from outside your organization

Hello,

Please find attached the requested site location plan with boundary red line.

Regards,

Megan Walsh
Technical Administrator
Tel: 0116 2661541
Fax: 0116 2664589
Website: <http://www.jelson.co.uk>



Company Registration No. 571641

This e-mail has been sent from a PC belonging to Jelson Limited or another company in the Jelson Group, registered office 370 Loughborough Road, Leicester, LEICS LE4 5PR. Its contents are confidential to the sender and the intended recipient.

If you receive it in error, please tell us by return and then delete it from your system; you may not rely on its contents nor copy/disclose it to anyone.

Opinions, conclusions and statements of intent in this e-mail are those of the sender and will not bind Jelson Group unless confirmed by an authorised representative independently of this message. We do not accept responsibility for viruses; you must scan for these.

From: planningadvice@sholland.gov.uk [mailto:planningadvice@sholland.gov.uk]
Sent: 01 August 2019 10:19
To: Megan Walsh <meganwalsh@jelson.co.uk>
Subject: Invalid App - H03-0744-19 - Applicant: Jelson Ltd

H03-0744-19