
DO NOT SCALE

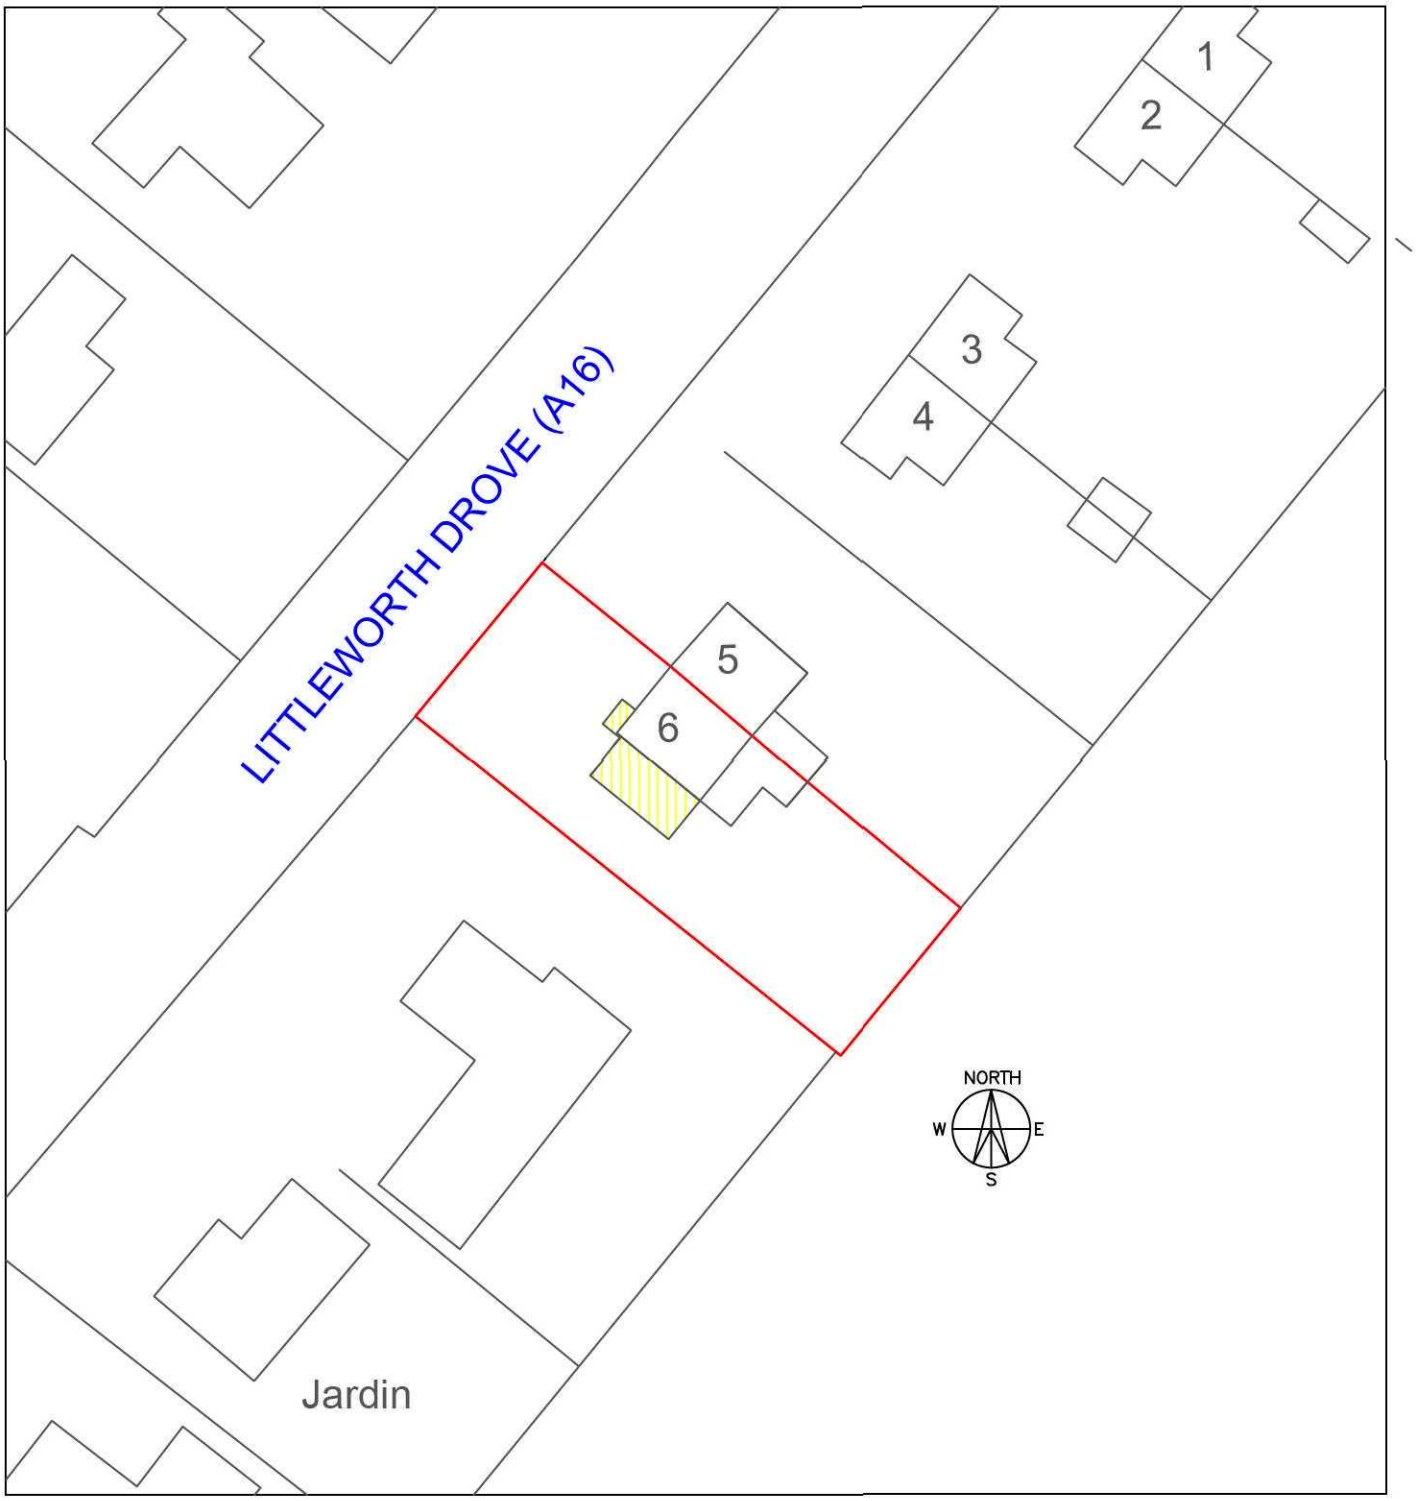

0 10m 20m 30m 40m 50m
1:1250

0 5m 10m 15m
1:500

0 2m 4m 6m
1:200

0 1m 2m 3m
1:100

0 0.5m 1m 1.5m
1:50

Client: Mr C. Freeman.	Project: 6 Church Council House, Deeping St. Nicholas, Spalding, Lincs. PE11 3EU		Drawing Title: Block Plan.
	Drawn: JPT Date: 27-09-11	Check: - Date: -	Ref No.: 201108 Dwg No.: PL2 Revision: -
	Scale(s): 1/500	Paper: A4	

Rev.	Date	Amendment	Initial
-	-	-	-

Preliminary ☐ For Info ☐ For Comment ☐ Planning ☒ Building Regs ☐ Construction ☐ As built ☐

Architectural Design Services
Jason Thomas
JasonADServices@yahoo.co.uk
07841521271