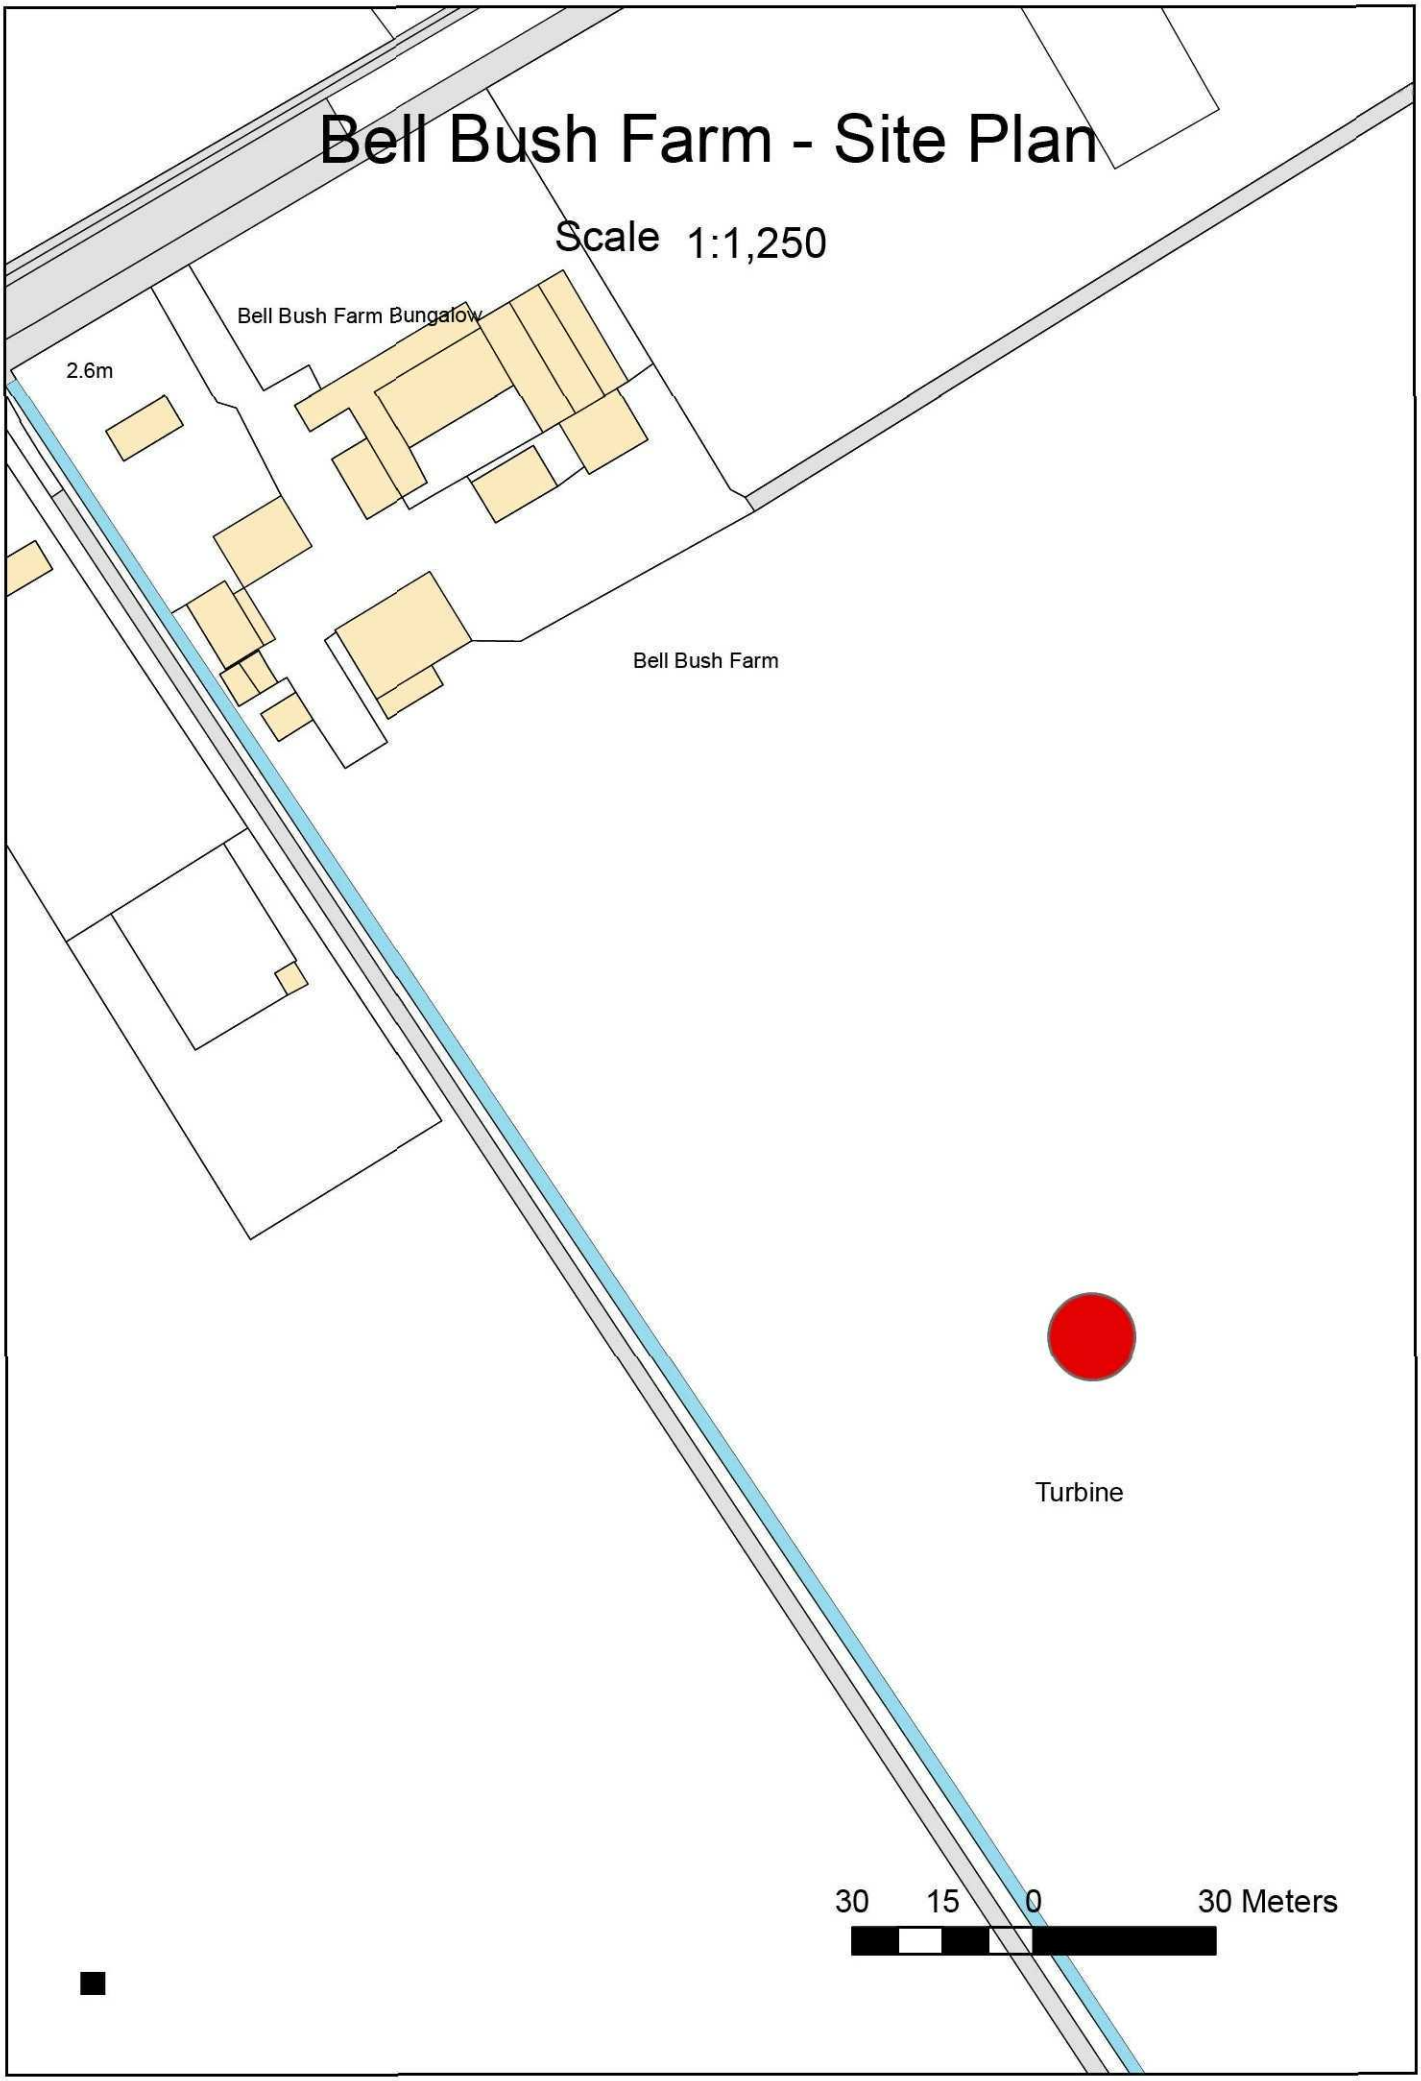

Bell Bush Farm - Site Plan
Scale 1:1,250
Bell Bush Farm Bungalow
2.6m
Bell Bush Farm
Turbine
30 15 0 30 Meters