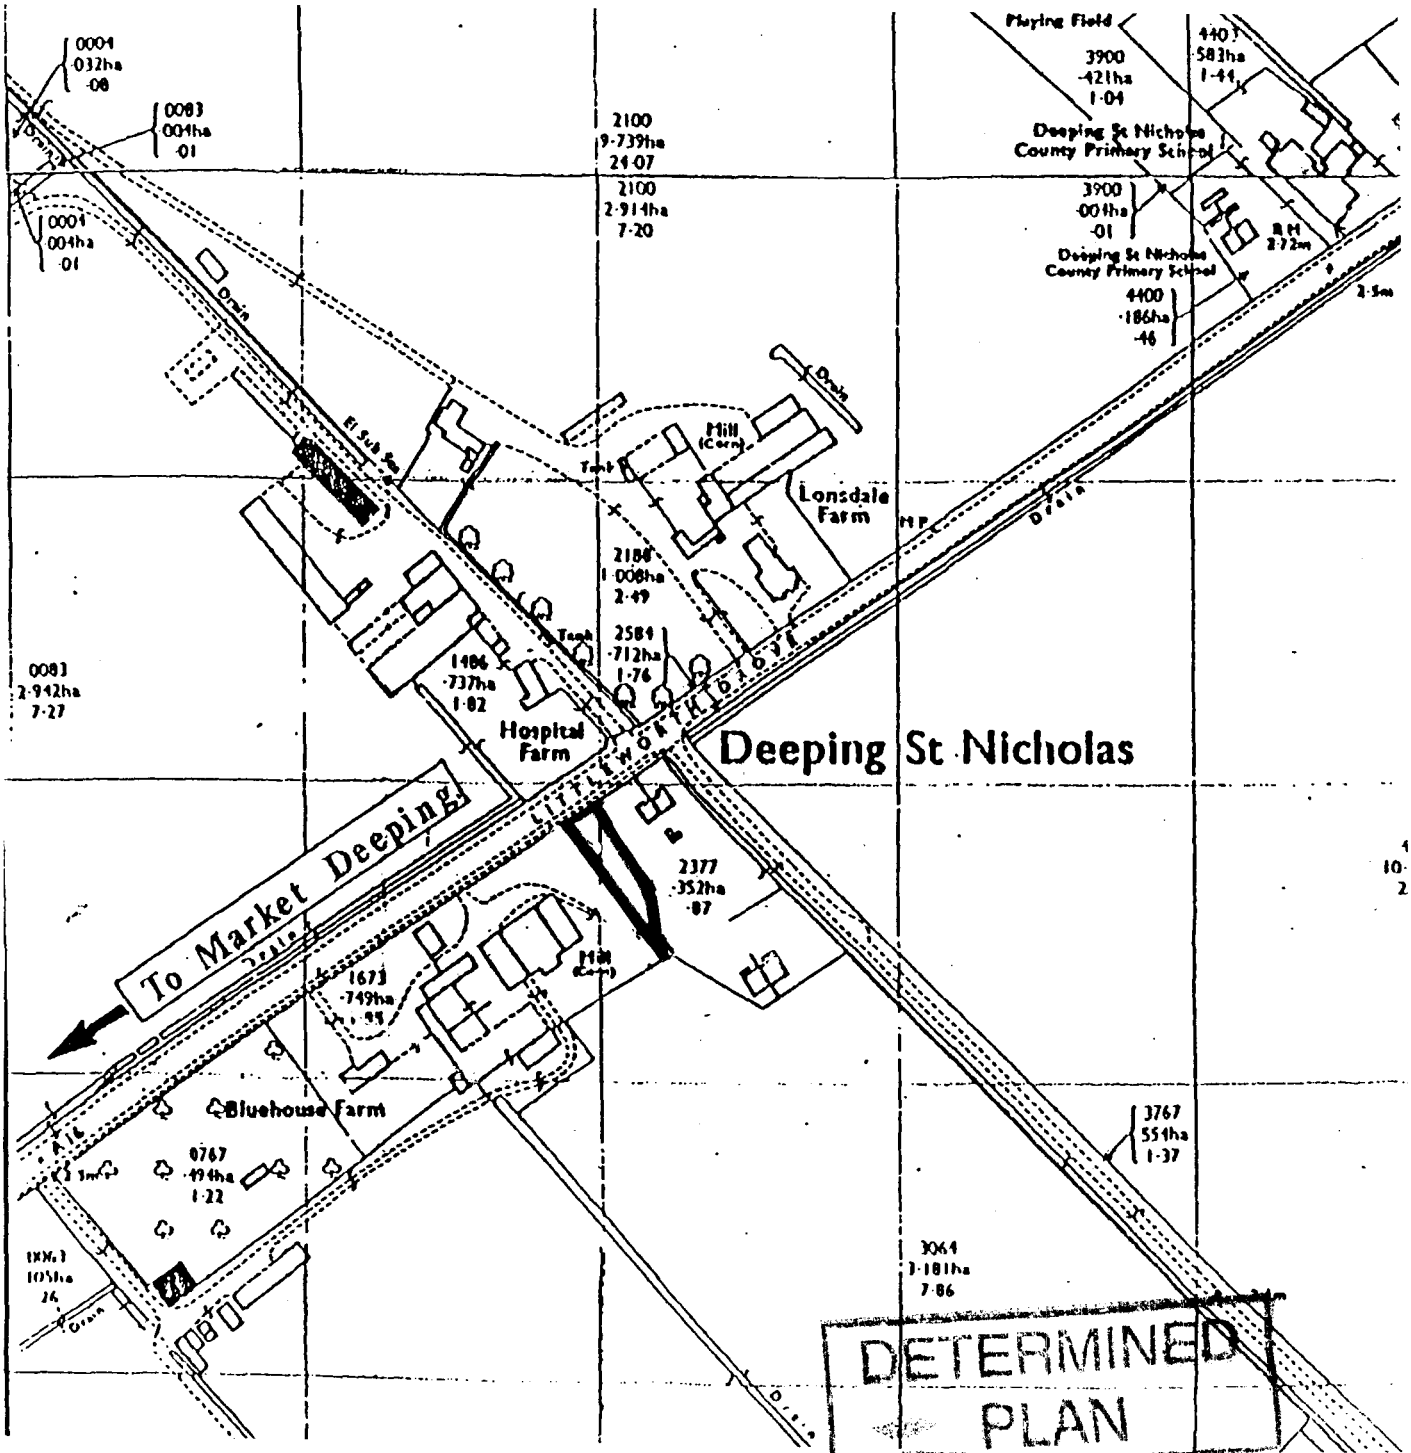


DETERMINED PLAN
SOUTH HOLLAND DC
HOUSING & PLANNING
22 JUN 2001
Ref: 764/01


LOCATION PLAN

BLUEHOUSE FARM, DEEPING ST NICHOLAS

DWG No 455/8/1A Scale 1:2500 April 2001

"Based upon the 1990 Ordnance Survey 1:2500 map with the permission of the Controller of HM Stationary Office, Crown Copyright reserved."
Robert Doughty Consultancy License Number AR 100010613

Chartered Town Planners
Chartered Landscape Architects
rdc
Robert Doughty Consultancy Limited
32 High Street, Helpringham, Sleaford, NG34 0RA Tel: (01529) 421646 Fax: (01529) 421358

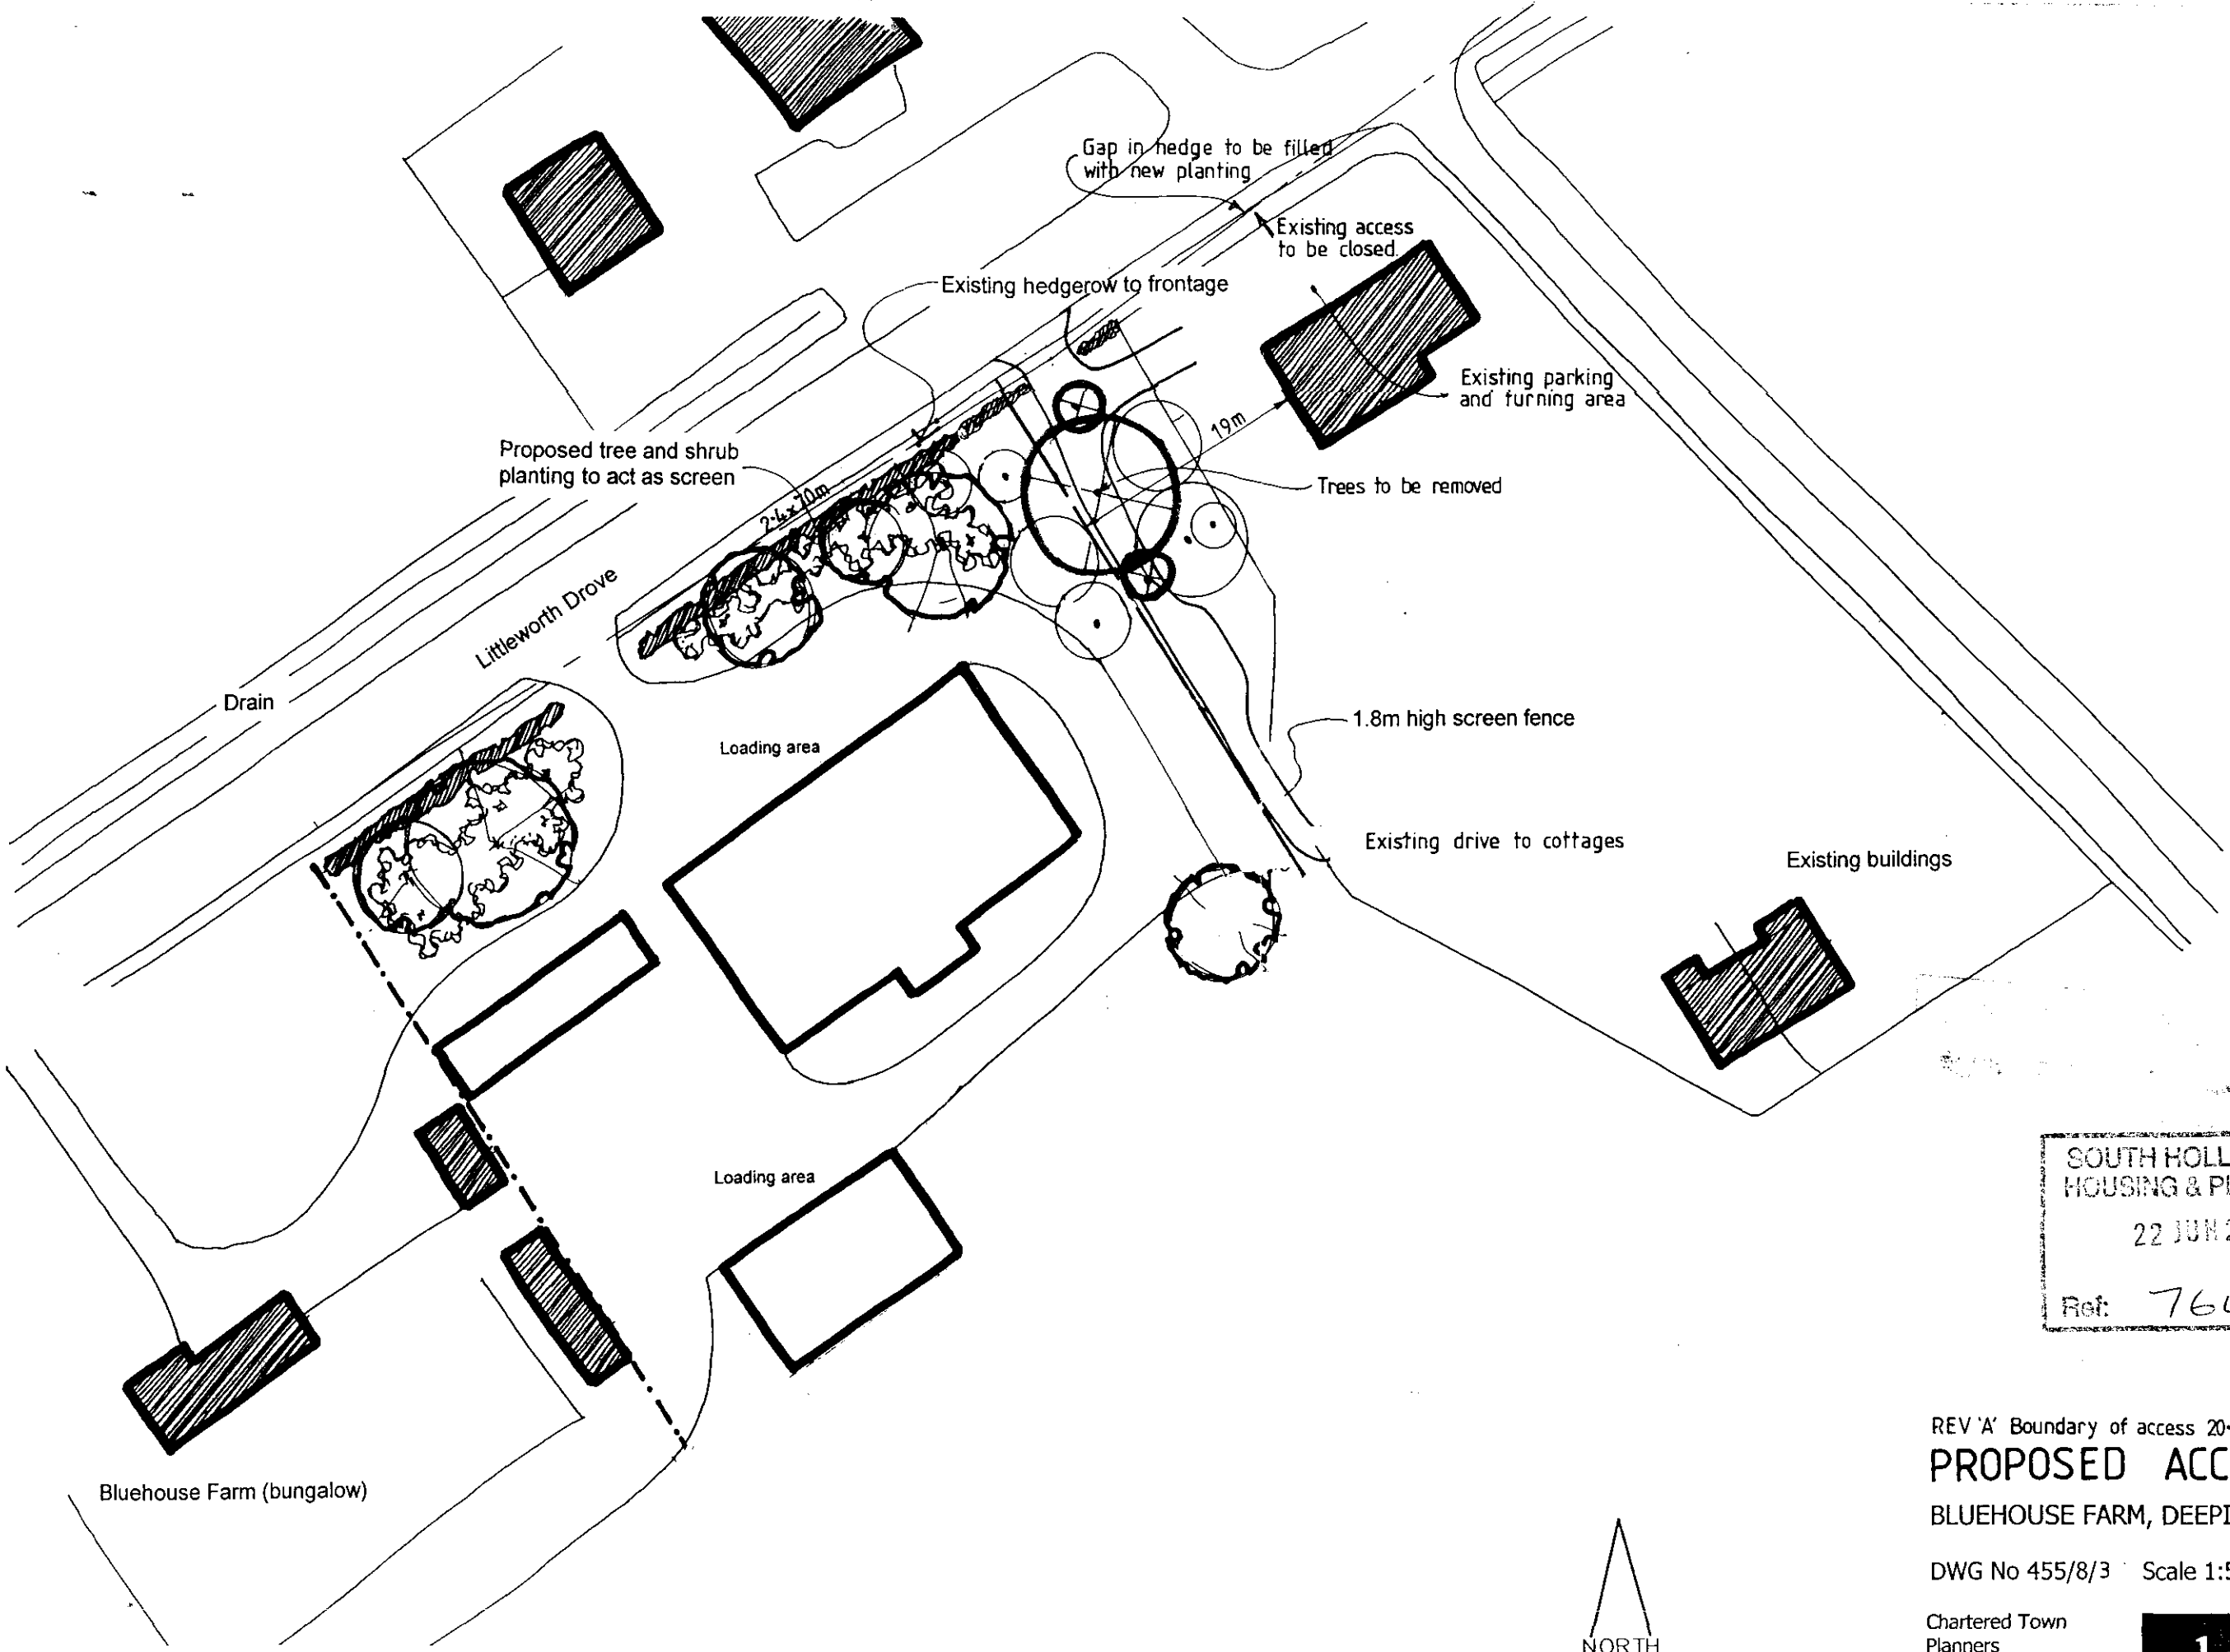

"Based upon the 2000 Ordnance Survey 1:2500 map with the permission of the Controller of HM Stationary Office, Crown Copyright reserved."
Robert Doughty Consultancy License Number AR 100010613

NORTH

SOUTH HOLLAND DC
HOUSING & PLANNING
22 JUN 2001
Ref: 764/01

REV 'A' Boundary of access 20·06·01

PROPOSED ACCESS

BLUEHOUSE FARM, DEEPING ST NICHOLAS

DWG No 455/8/3 Scale 1:500 June 2001

Chartered Town Planners
Chartered Landscape Architects
rdc
Robert Doughty Consultancy Limited
32 High Street, Helpringham, Sleaford, NG34 0RA Tel: (01529) 421646 Fax: (01529) 421358