

APPLICANTS:– Mr & Mrs C Smith. APPLICATION SITE:– 16 Stowgate, Deeping St James, Lincs. PE6 8RW

EXISTING AND PROPOSED GROUND FLOOR PLANS FOR PROPOSED CONSERVATORY. SCALE:– 1:50 DRAWING REF. SMITH/01/08

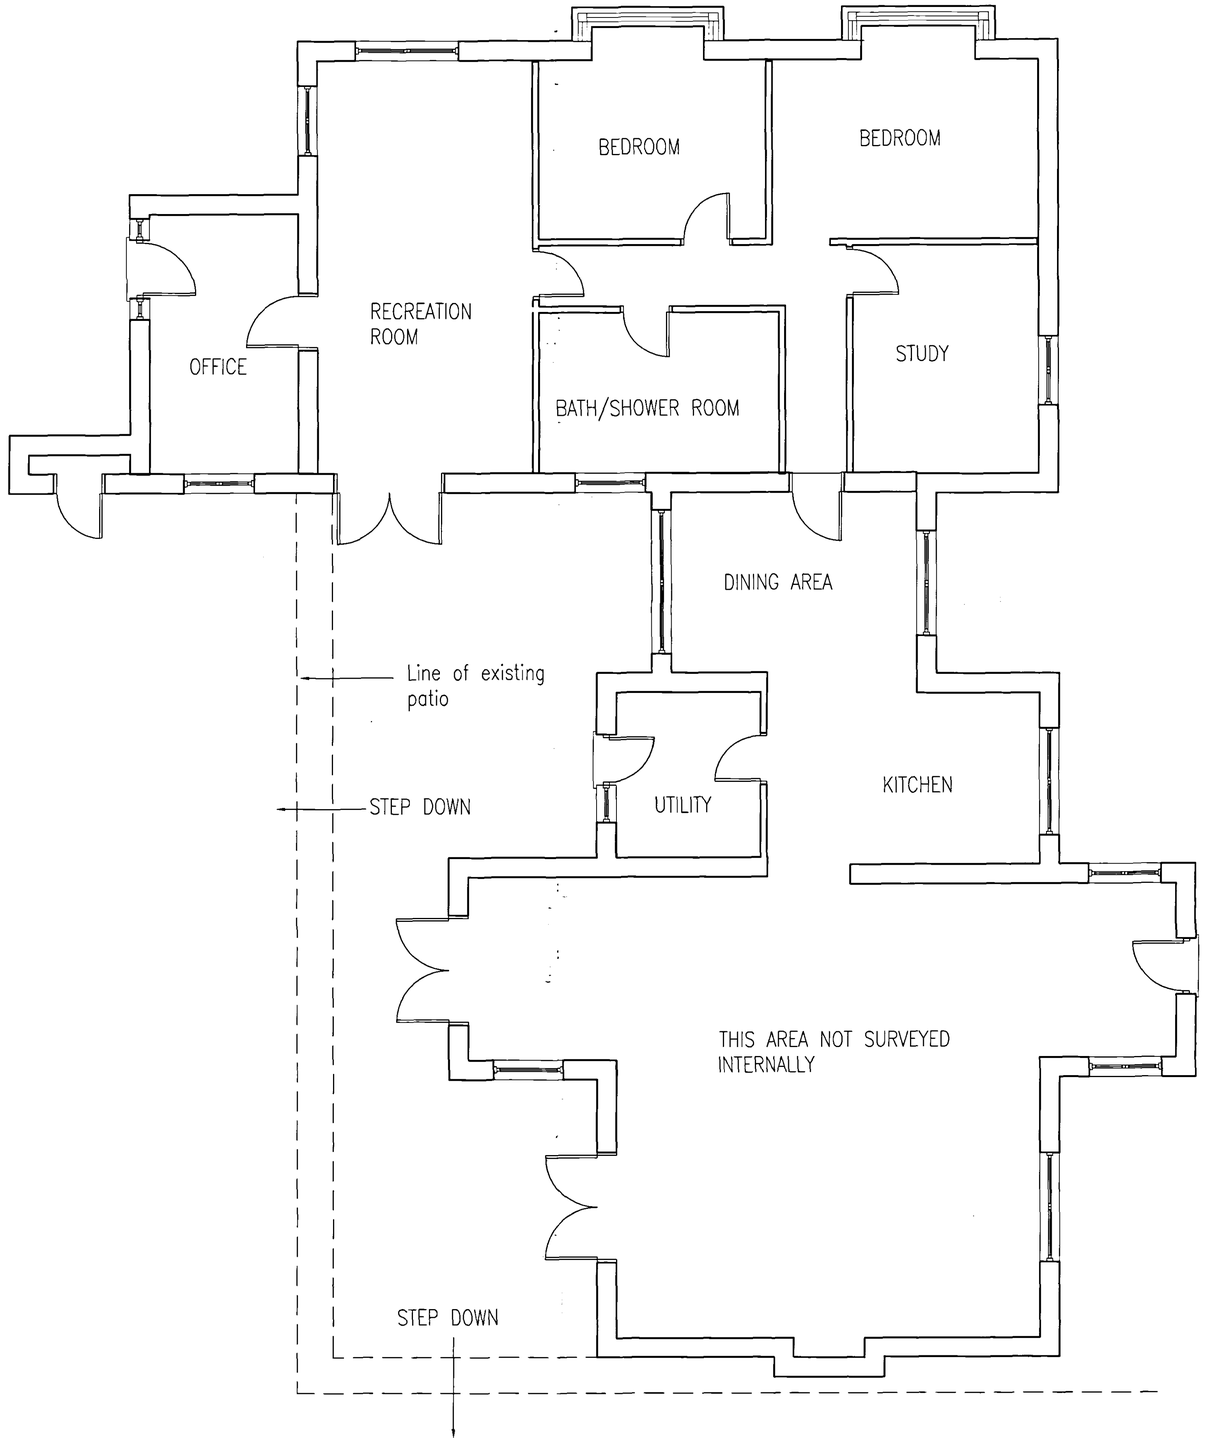

EXISTING GROUND FLOOR PLAN

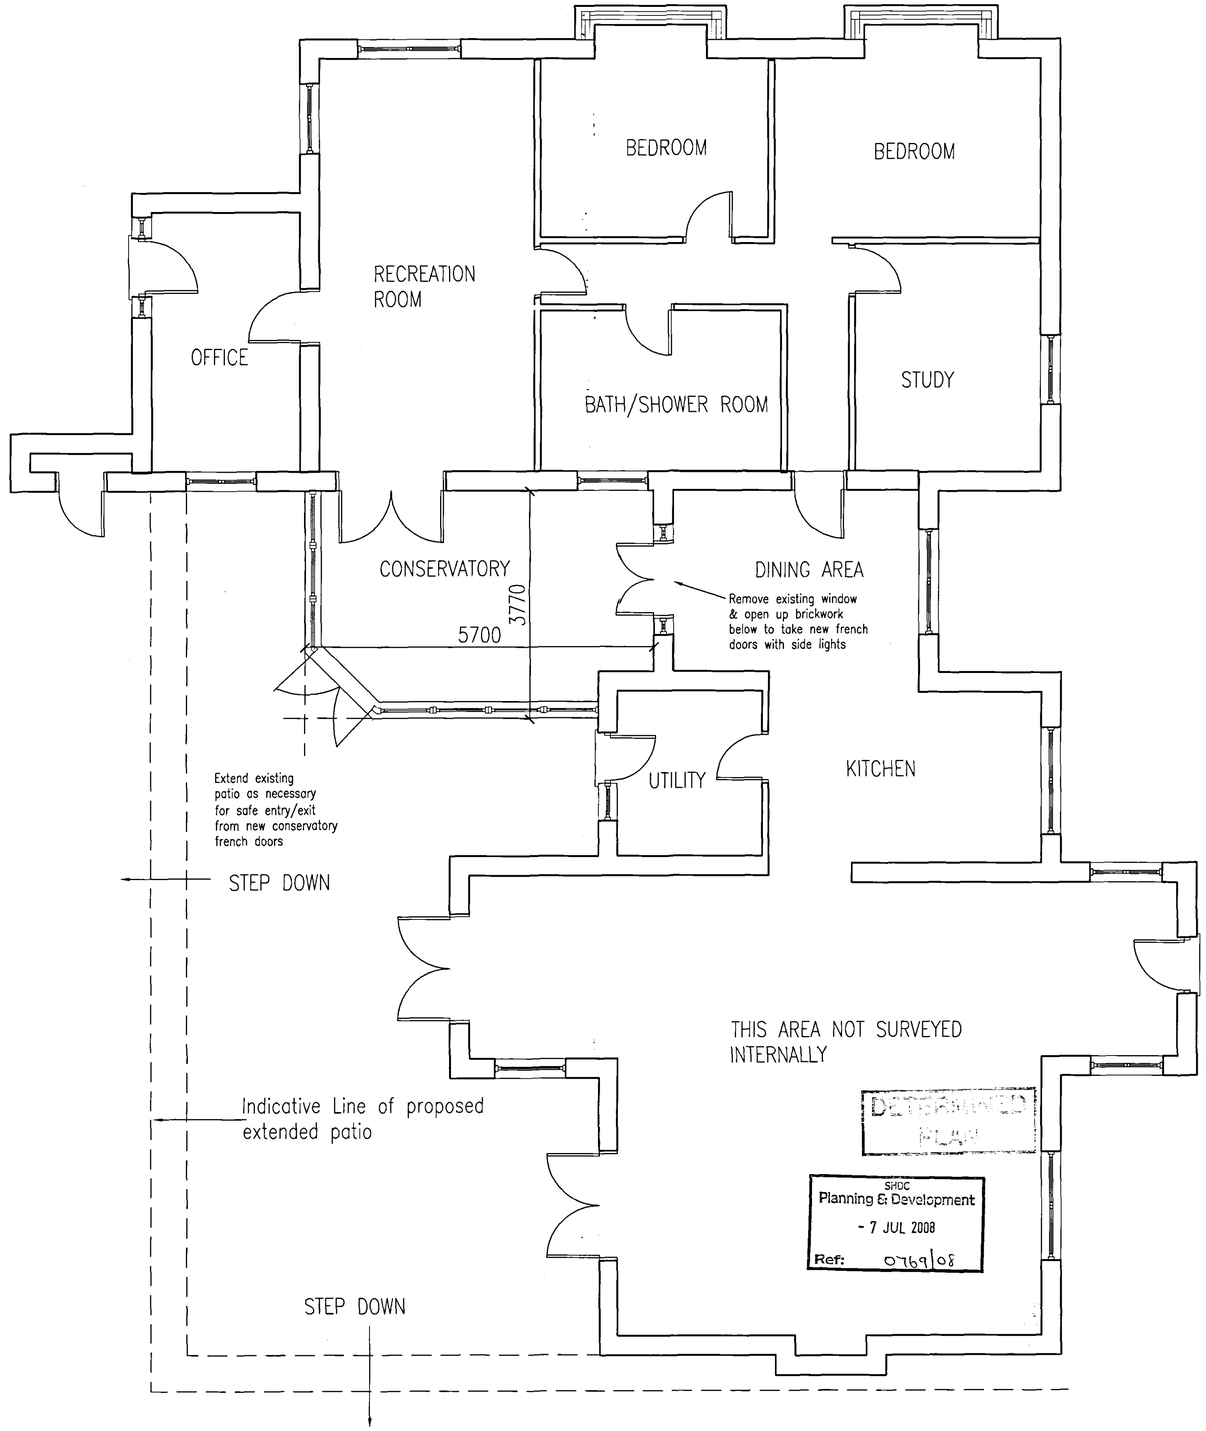

GROUND FLOOR PLAN SHOWING PROPOSED CONSERVATORY