
Copyright JKDS Ltd.

Do not scale drawings, except for Planning purposes, request any dimensions required.

Rev.	Date	Details

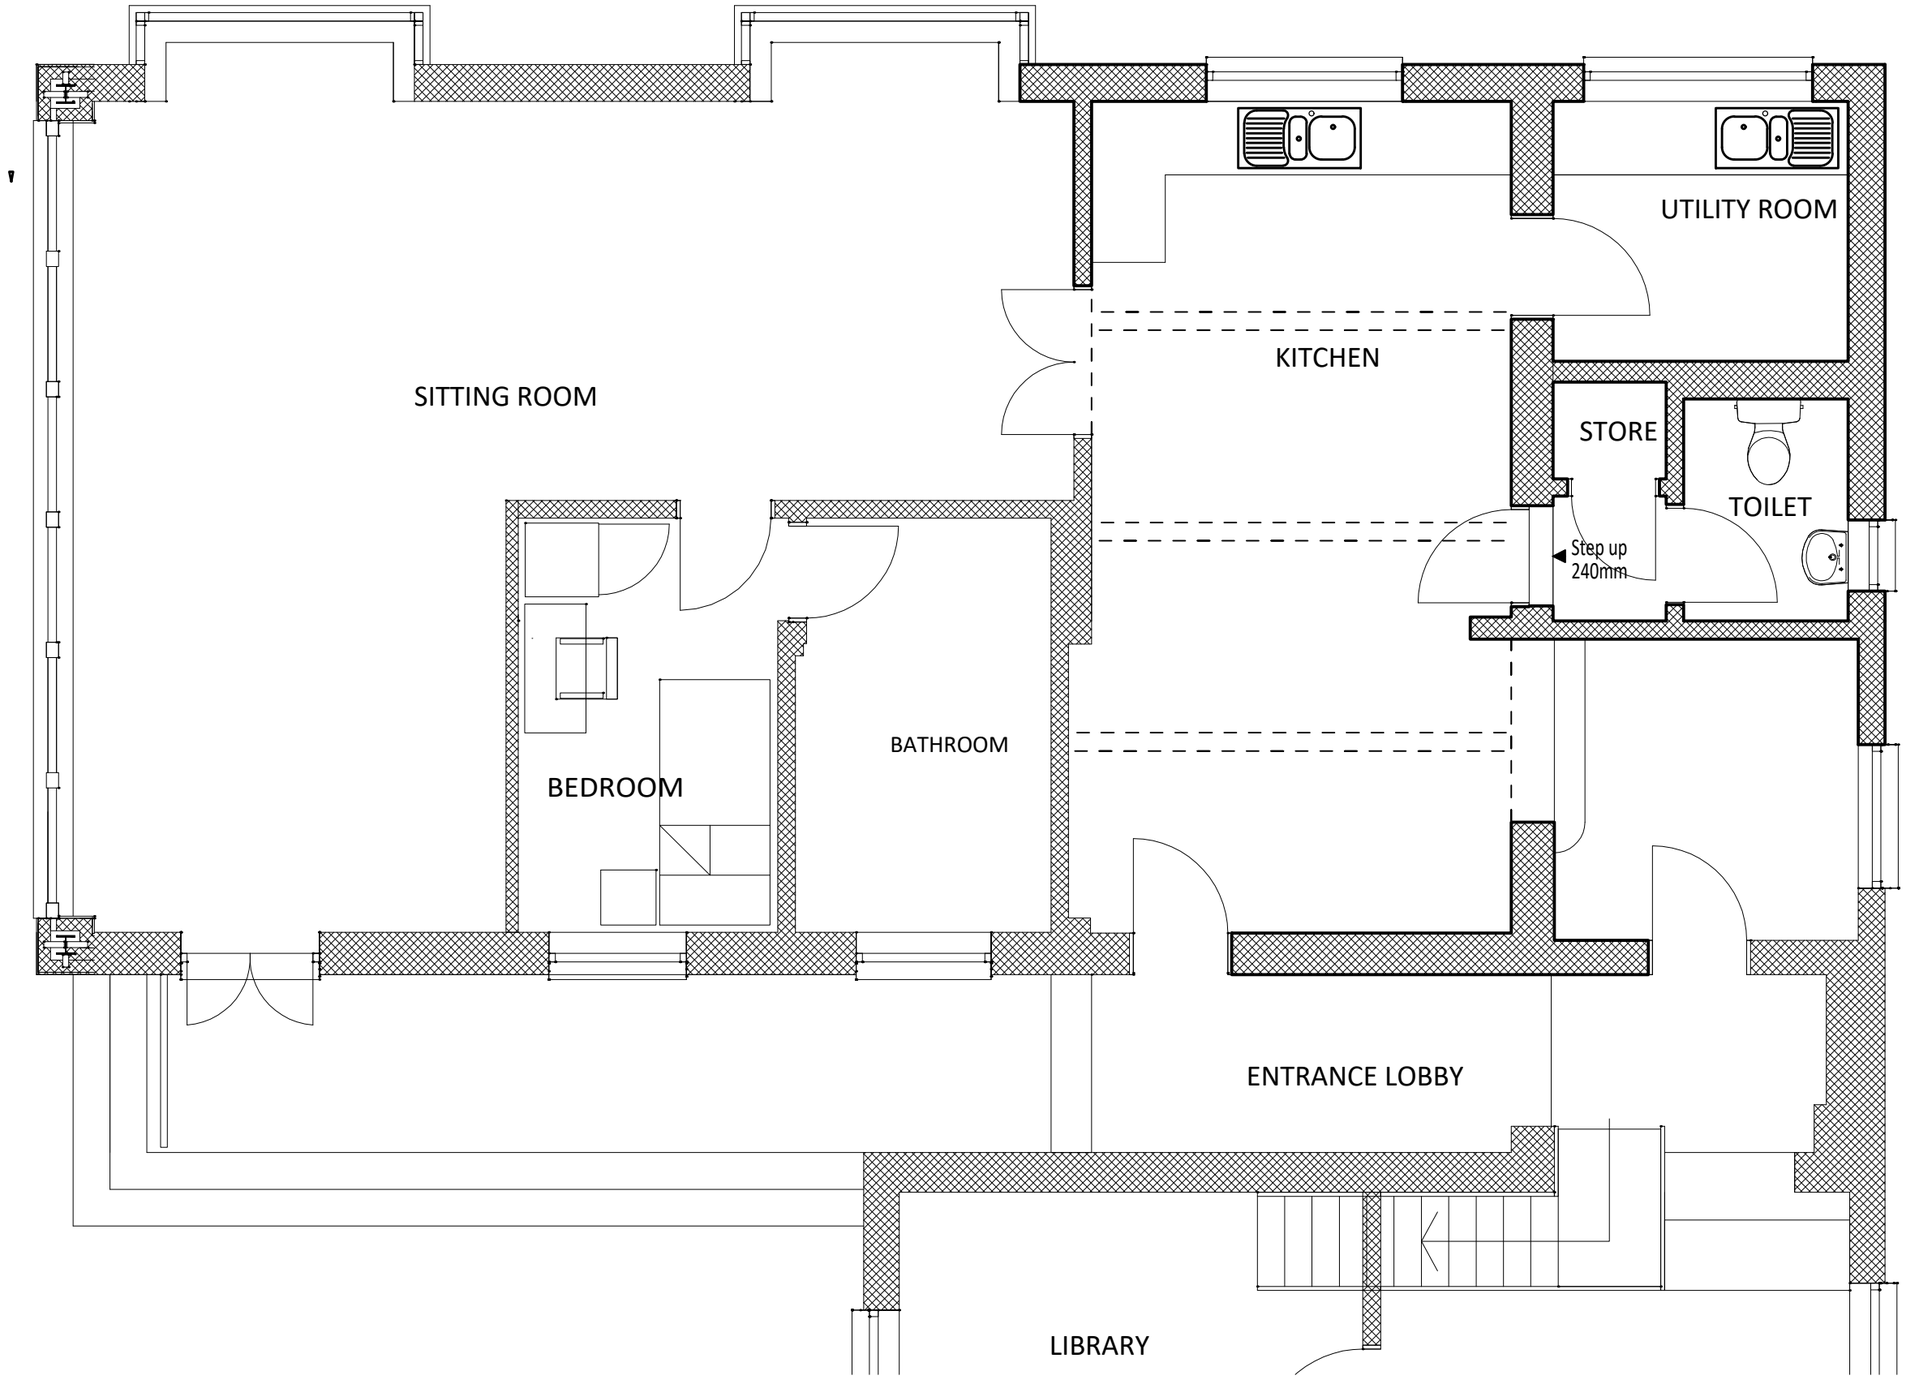

Client: MR. P. GARFORD	Proposal: LAYOUT AND FENESTRATION ALTERATIONS AT 14 STOWEGATE, DEEPING ST. JAMES, PETERBOROUGH	Scale @ A3 1 : 50	Title EXISTING GROUND FLOOR LAYOUT
		Dwg No. 23. 3505. 01	

JANICE KENDRICK DESIGN SERVICES e-mail- jkds@talk21.com tel : 07711 007209