
Copyright JKDS Ltd.

Do not scale drawings, except for Planning purposes, request any dimensions required.

Rev.	Date	Details
A	30.08.23	Road name added.

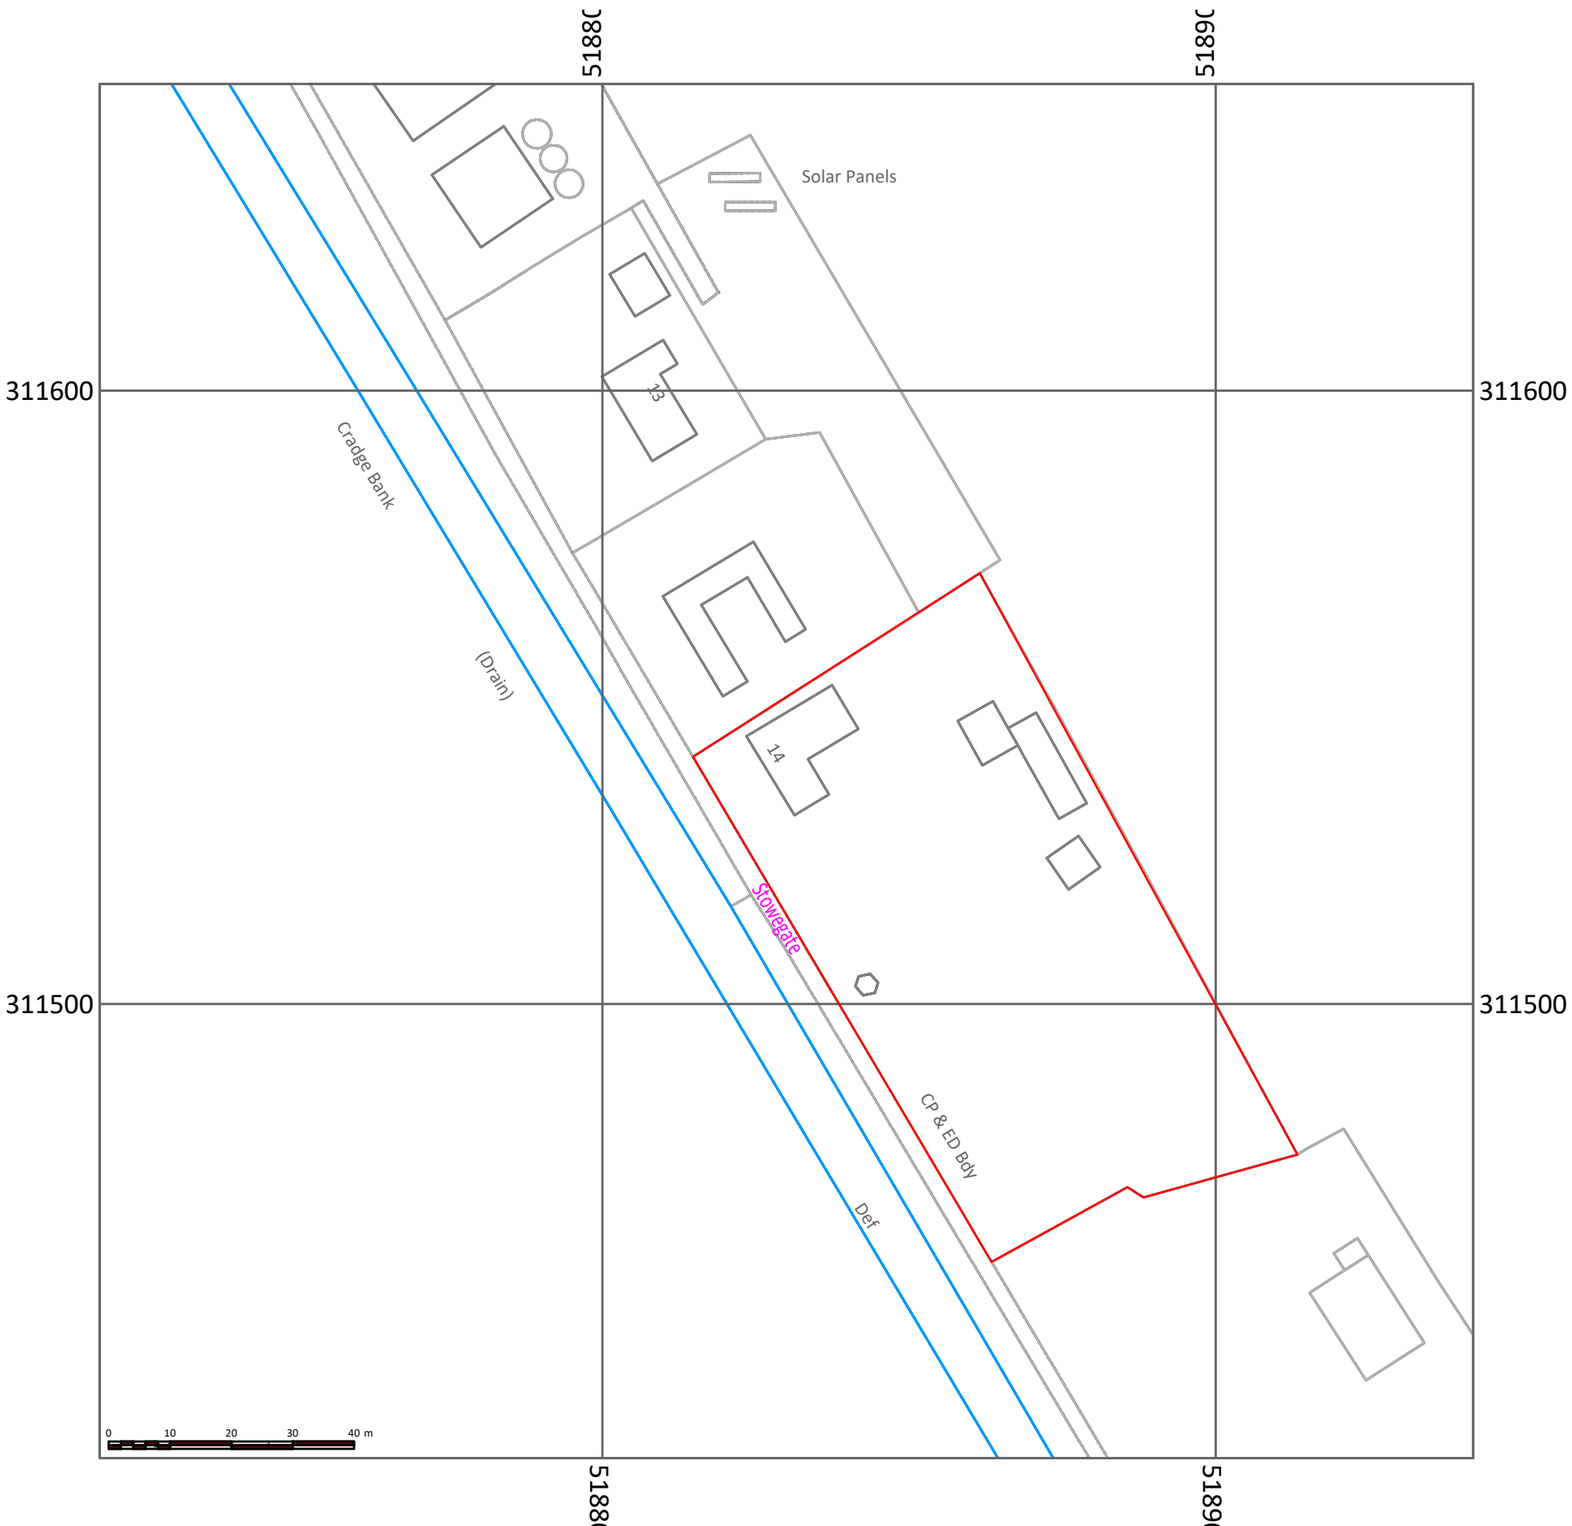

Client:	Proposal:	Scale @ A3	Title
MR. P. GARFORD	LAYOUT AND FENESTRATION ALTERATIONS AT 14 STOWEGATE, DEEPING ST. JAMES, PETERBOROUGH	1 : 1250	SITE LOCATION PLAN
		Dwg No. 23. 3505. 05	

JANICE KENDRICK DESIGN SERVICES e-mail- jkds@talk21.com tel : 07711 007209

partner LABC