
NOTES


1. Do not scale this drawing.
   Only figured dimensions shall be used.
2. All discrepancies to be refered to the Architect before commencing.
3. This drawing is copyright

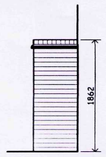

Proposed Elevation from 'E' 1:50

Proposed Elevation from 'C' 1:50


Proposed Elevation from 'D' 1:50

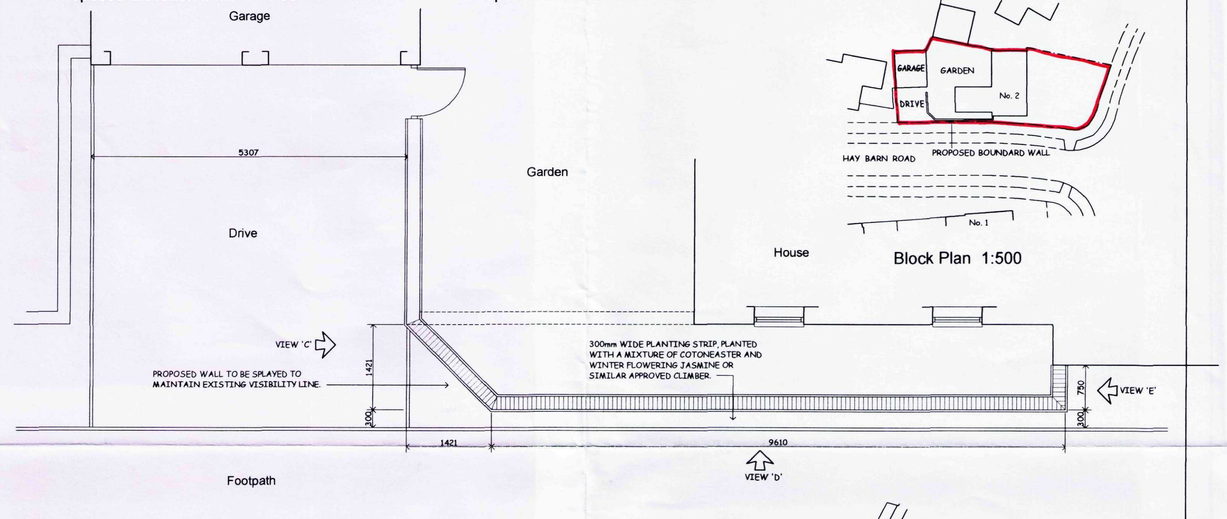

Proposed Plan 1:50


Hay Barn Road

Block Plan 1:500

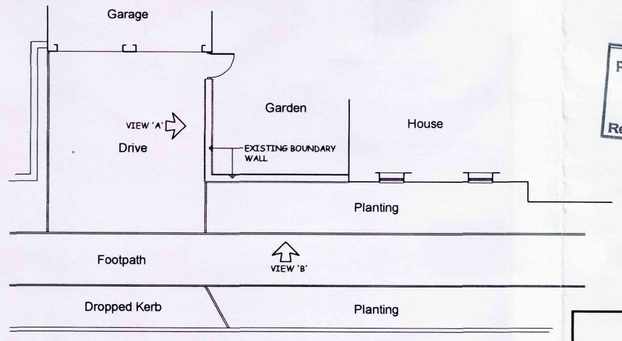


Hay Barn Road

Existing Plan 1:100

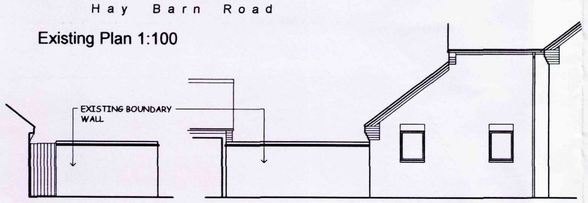

Existing Elevation From 'A' 1:100

Existing Elevation From 'B' 1:100

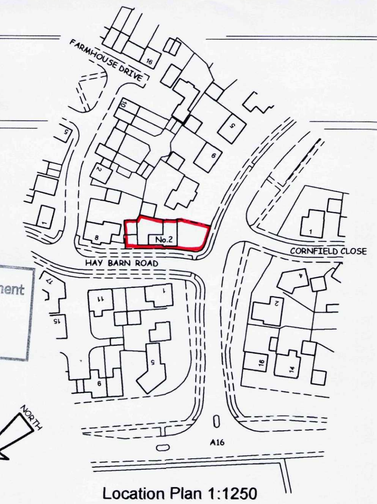

Location Plan 1:1250

SHDC
Planning & Development
12 OCT 2011
Ref: 0180-11

Le Sage ASSOCIATES
CHARTERED ARCHITECTS
40 BRIDGE STREET DEEPING ST. JAMES
PETERBOROUGH PE6 8HA
TEL. (01778) 344200 FAX. (01778) 344391

PROJECT
Proposed Boundary Wall Alterations at,
2 Hay Barn Road,
Deeping St. Nicholas, Lincolnshire.

CLIENT
Mr & Mrs R Davies

DRAWING
General Arrangement

DATE 04/10/2011

SCALE 1:50

DRAWING NO. 1757 / 01

REV.