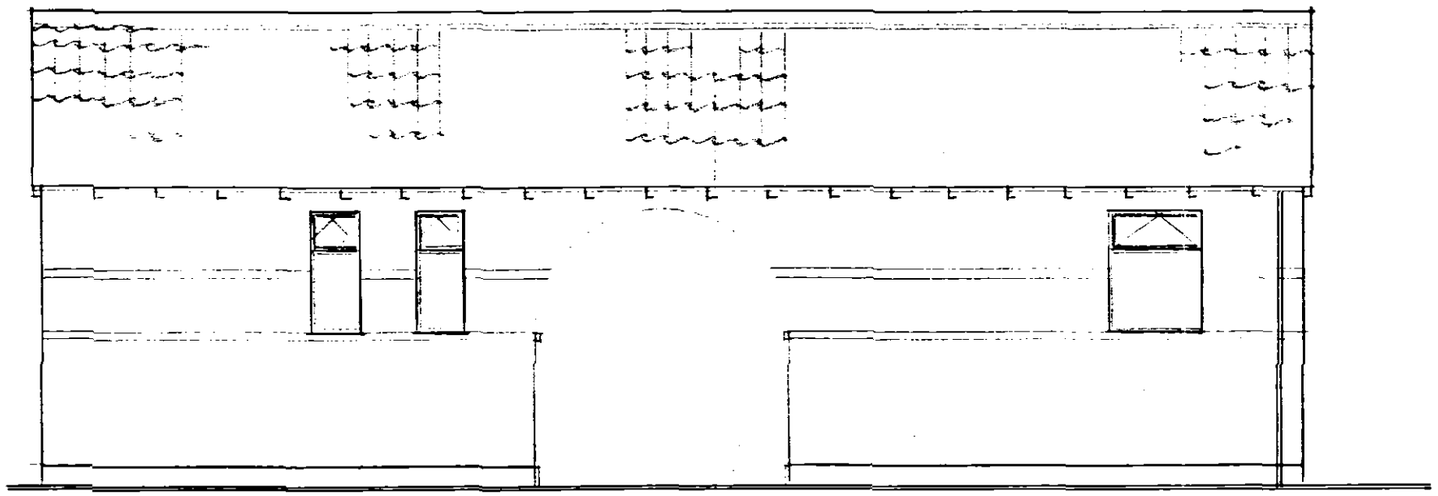

SIDE ELEVATION

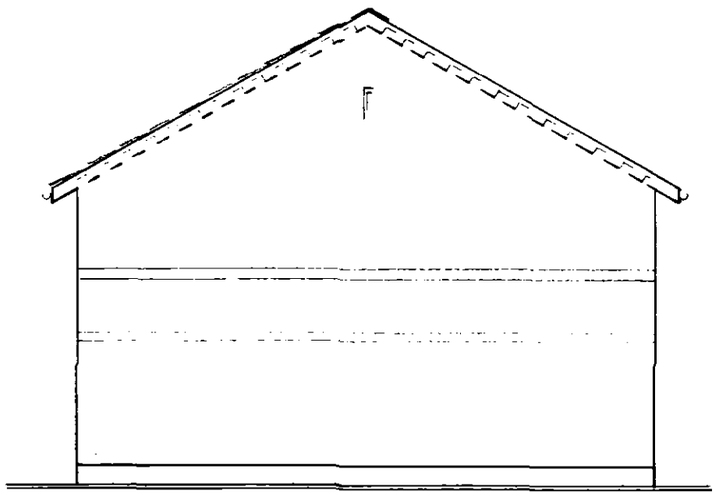

END ELEVATION

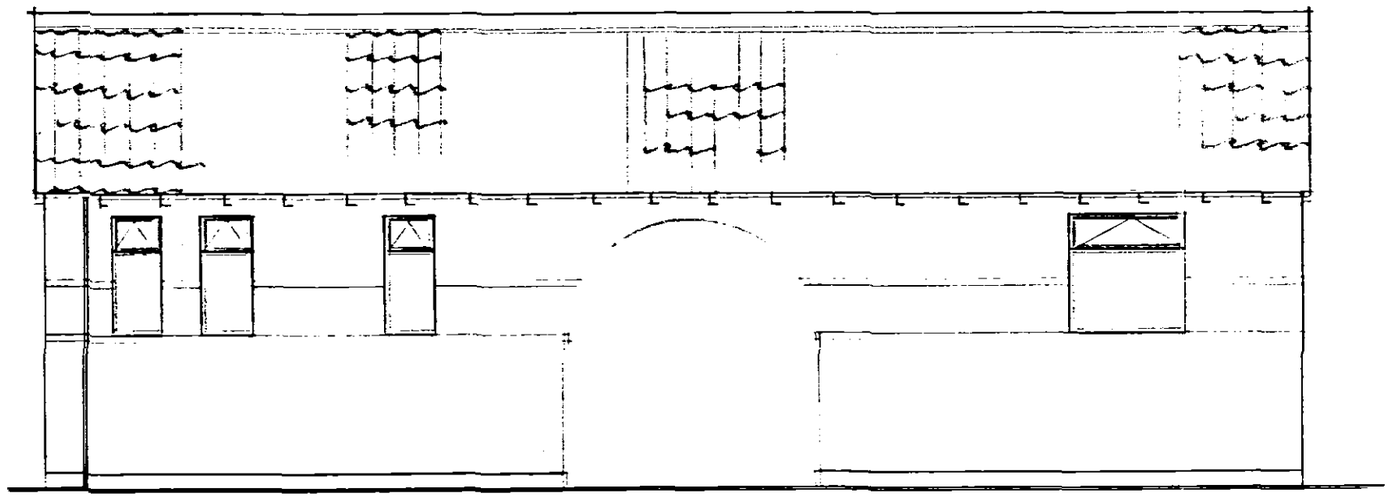

SIDE ELEVATION

DETERMINED PLAN

SWDC Planning

785/03

© THIS DRAWING IS COPYRIGHT

Client
J WARD AND SON

Proposal
TOILET BLOCK FOR CARAVAN SITE

Location
WINDMILL FARM BASTON FEN

Drawing
PROPOSED ELEVATIONS

Scale
1/50

Date
JUNE 2003

Drawing. No.
907/23/01

Revisions

Arlington Planning Partnership
PLANNING AND DESIGN CONSULTANTS
21 SOUTH ROAD . BOURNE . PE10 9JD
TEL: 01778 422589——Fax: 01778 394436