# CARAVAN SITE - BLOCK PLAN

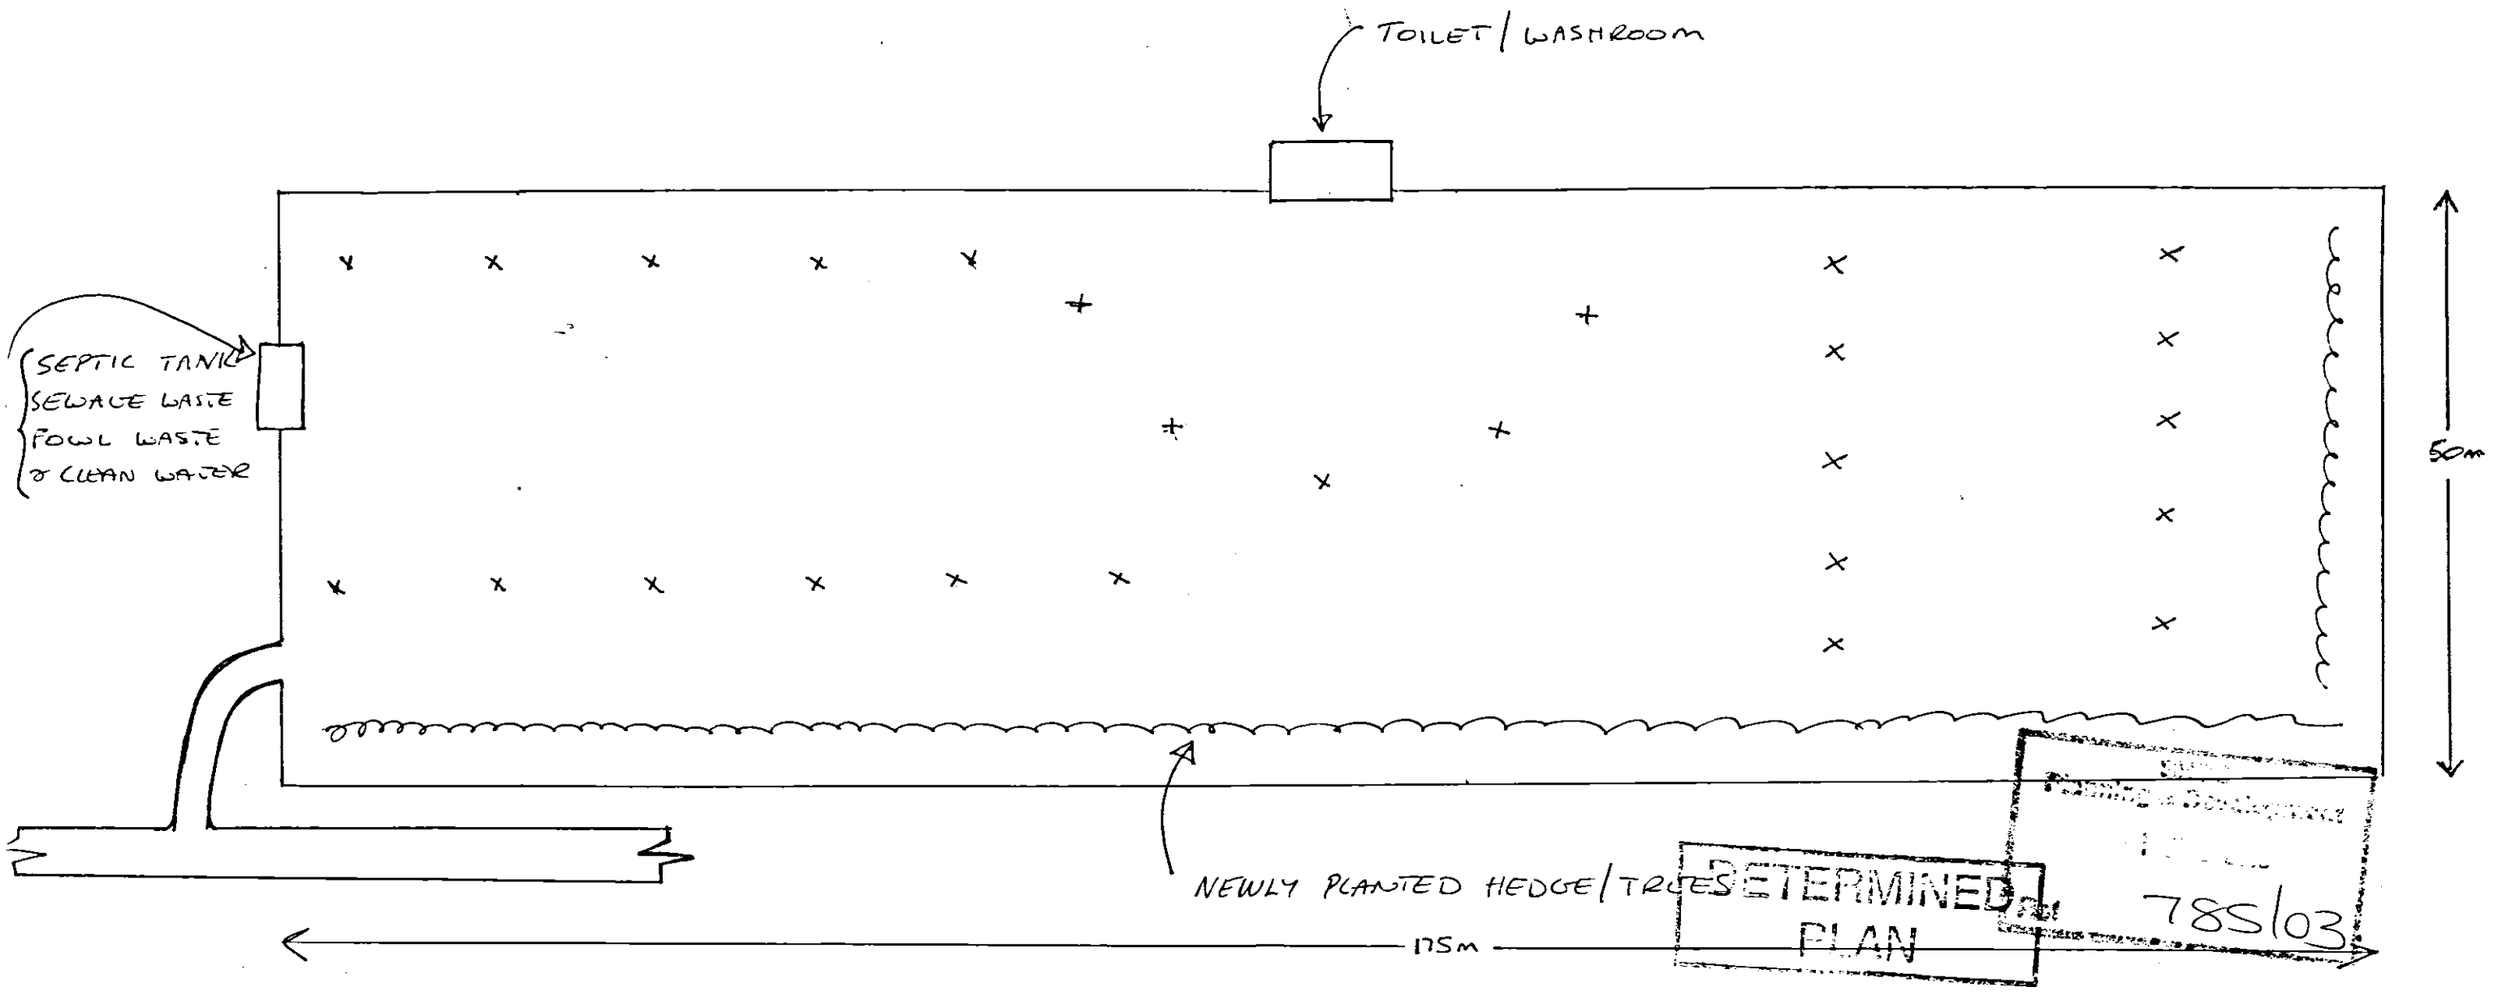


'x' DENOTES EXAMPLE POSITION OF A CARAVAN.
POSITION MAY VARY ACCORDING TO CAMPERS PREFERENCES.

J WARD & SON SCALE 1/500
CARAVAN SITE LAYOUT
- BLOCK PLAN
WINDMILL FARM BASTON FEN