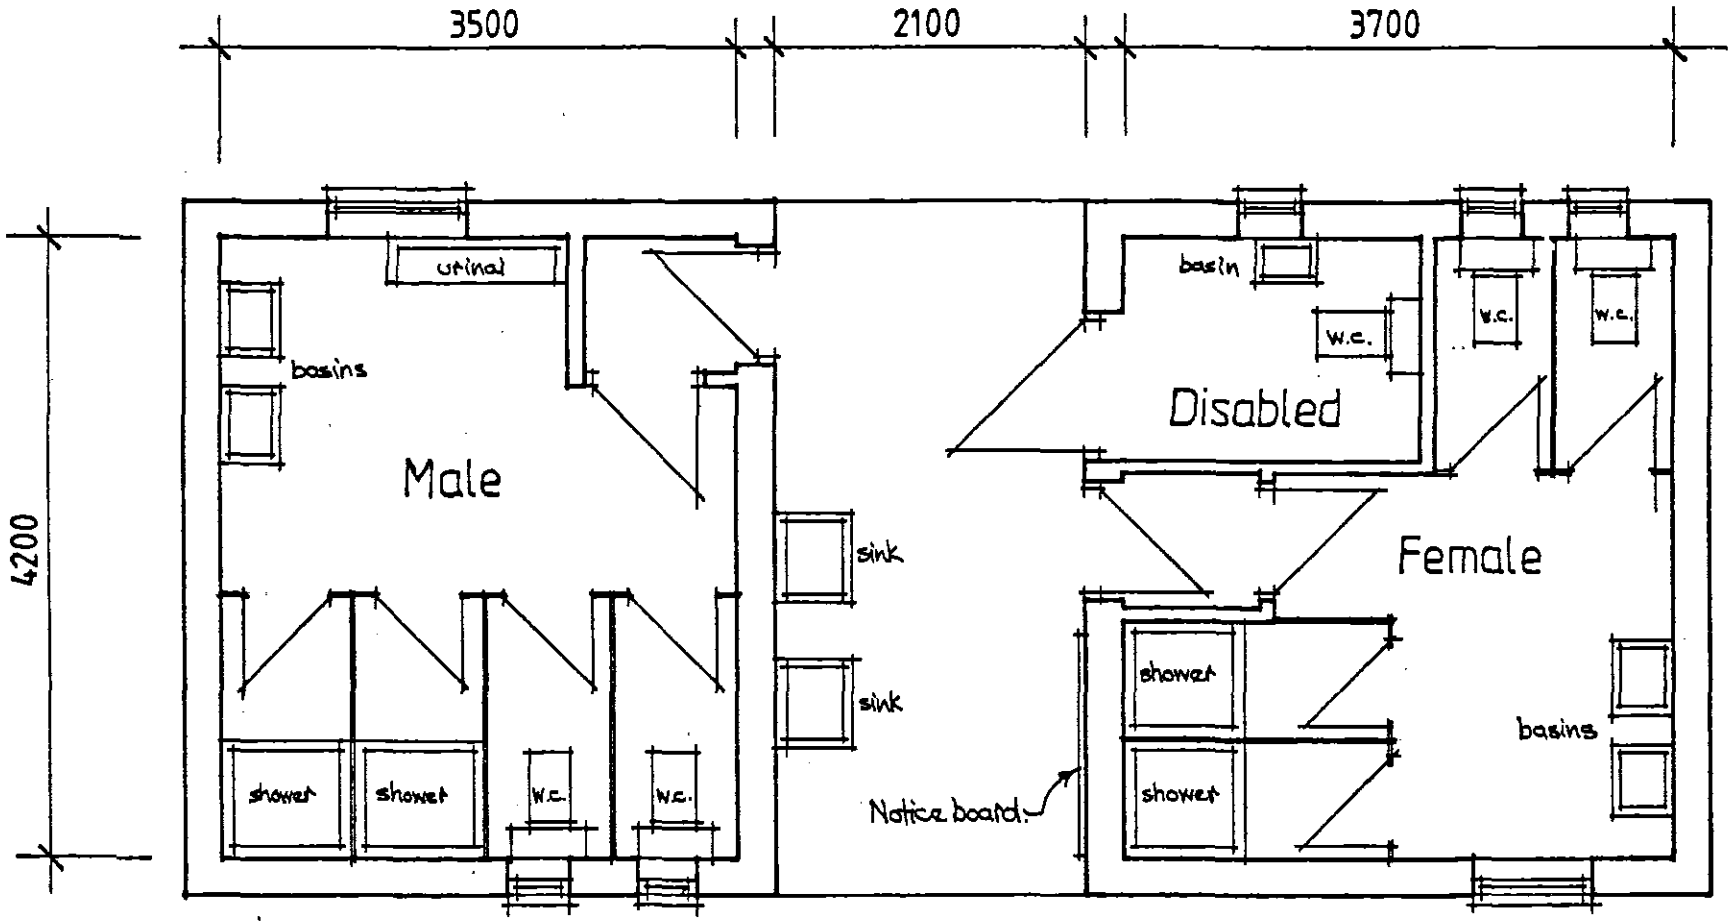

Proposed Toilet Block

Scale 1:50

DETERMINED
PLAN
18 JUN 2003
Ref 0785/03