




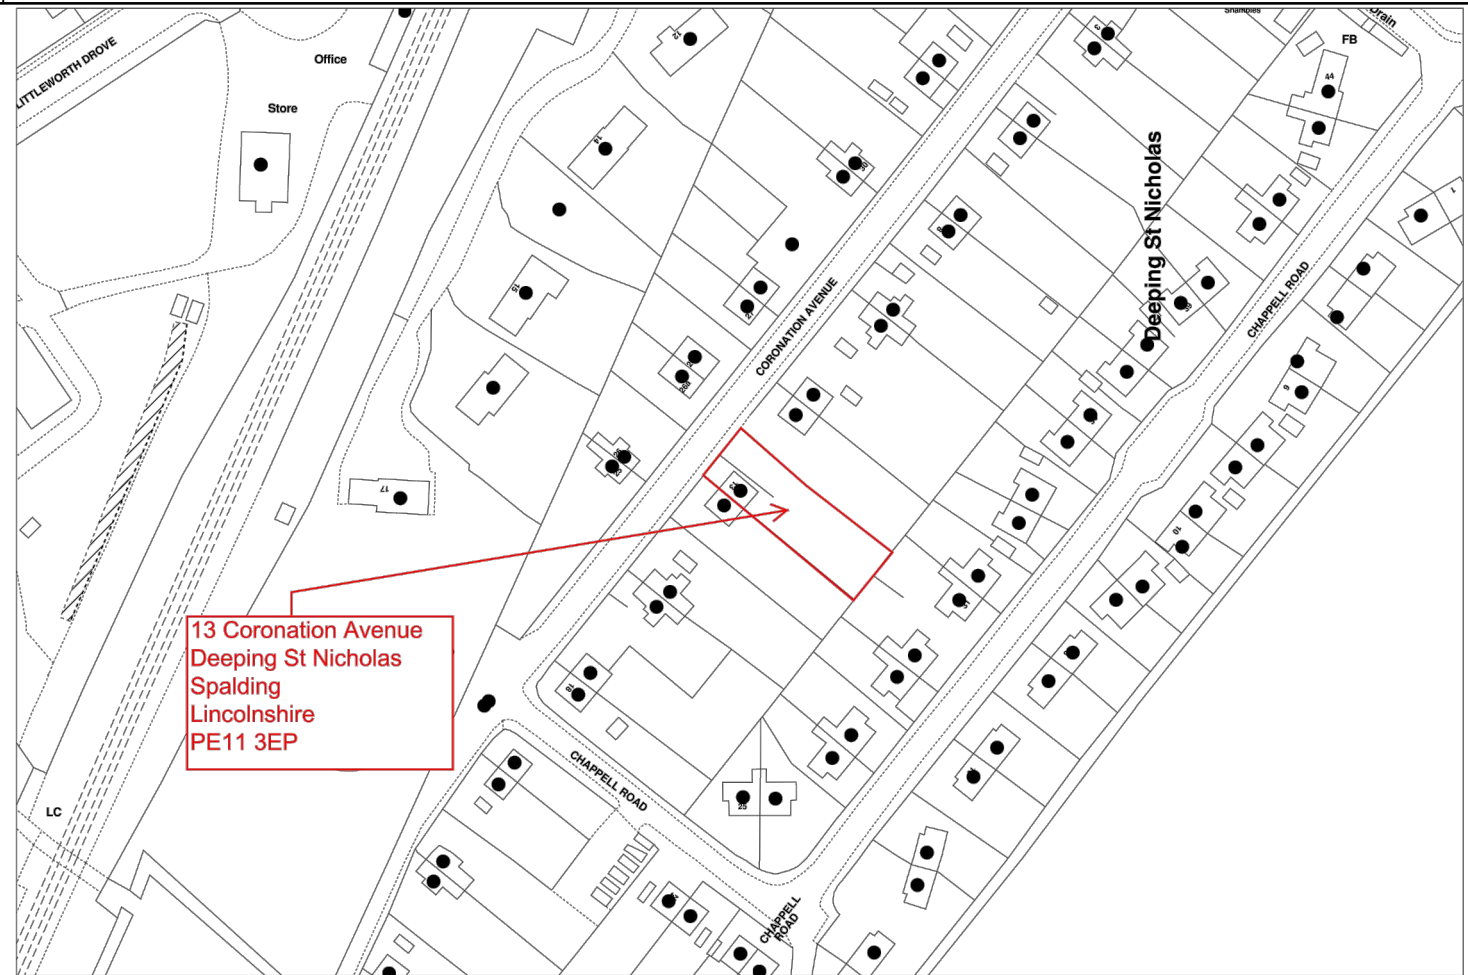

Selected Floor Colour
Polyflor Polysafe Hydro Evolve Black Volta 4255

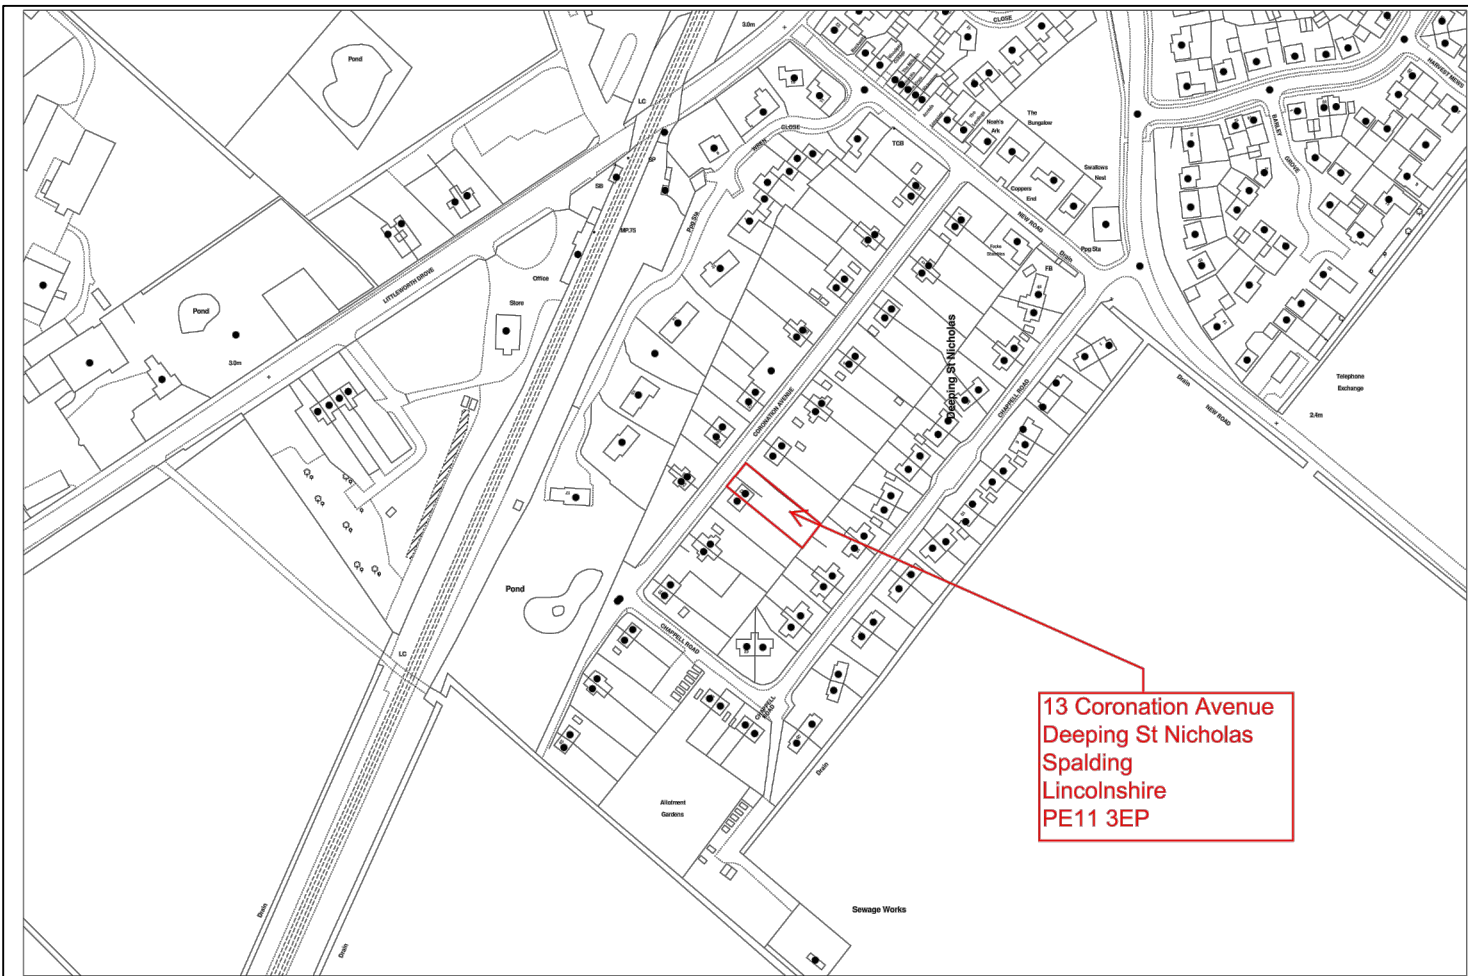

Do Not Scale From This Drawing
This drawing is copyright and may not be altered , traced, photographed or copied without prior written consent from South Holland Building Consultancy.
The contractor should check all dimensions on site prior to commencement and report any discrepancies to the Draftsperson.

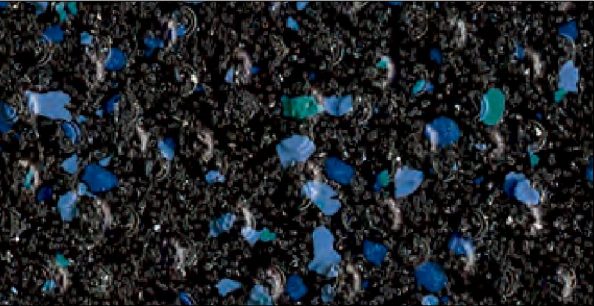

South Holland Building Consultancy
Council Offices
Priory Road
Spalding
Lincs
PE11 2XE
01775 764447

Project : Extension to Create Level Access Shower,
Address 13 Coronation Avenue, Deeping St Nicholas
Client : Mrs C Guest
Scale : Not to Scale
Date : 7th April 2016
Title: Site Block Location Plan
Dwg No : 714/Grant/03 Drawn : SG