SO[illegible] HOUSING & PLANNING
27 JUN 2001
Ref: H03/0790/01

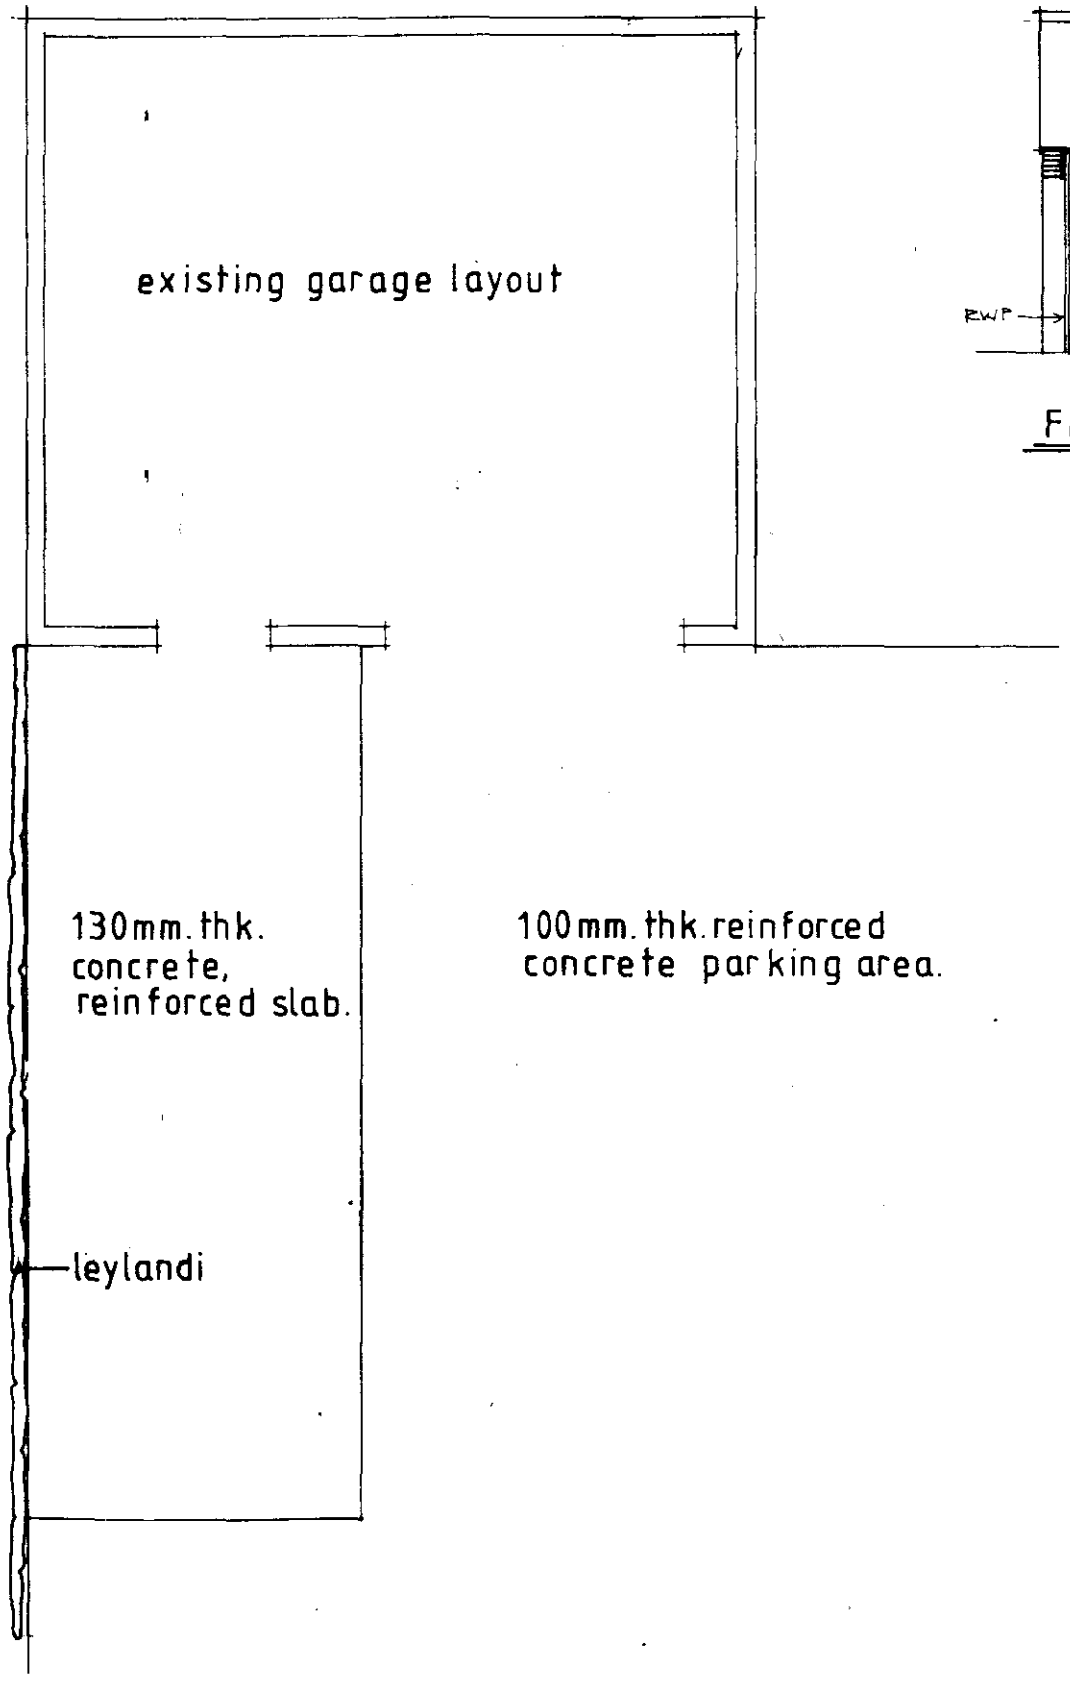

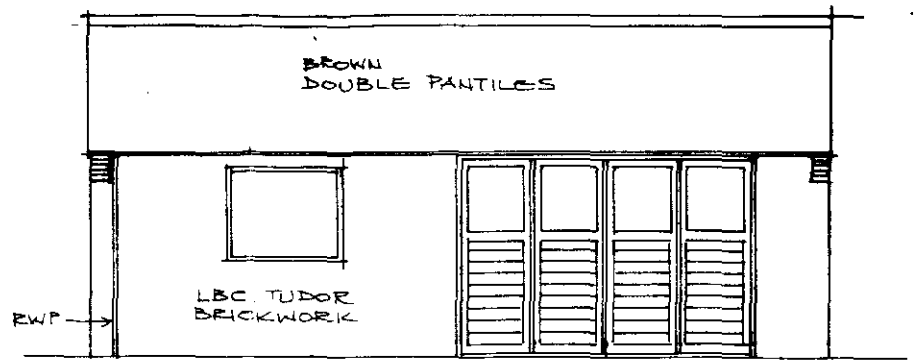

FRONT ELEVATION 1:100

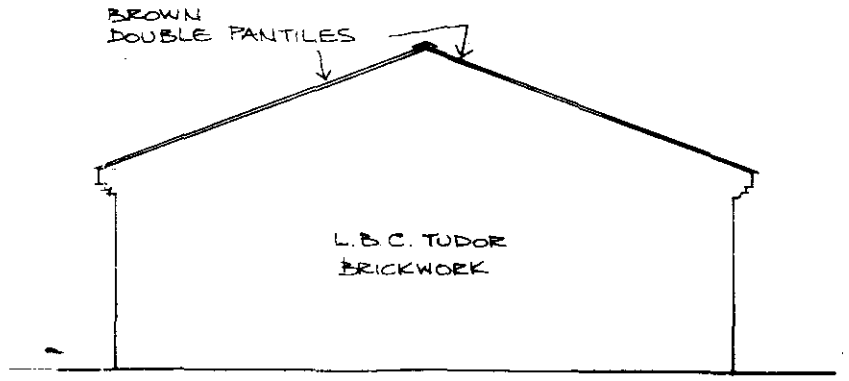

SIDE ELEVATION (TYP.) 1:100

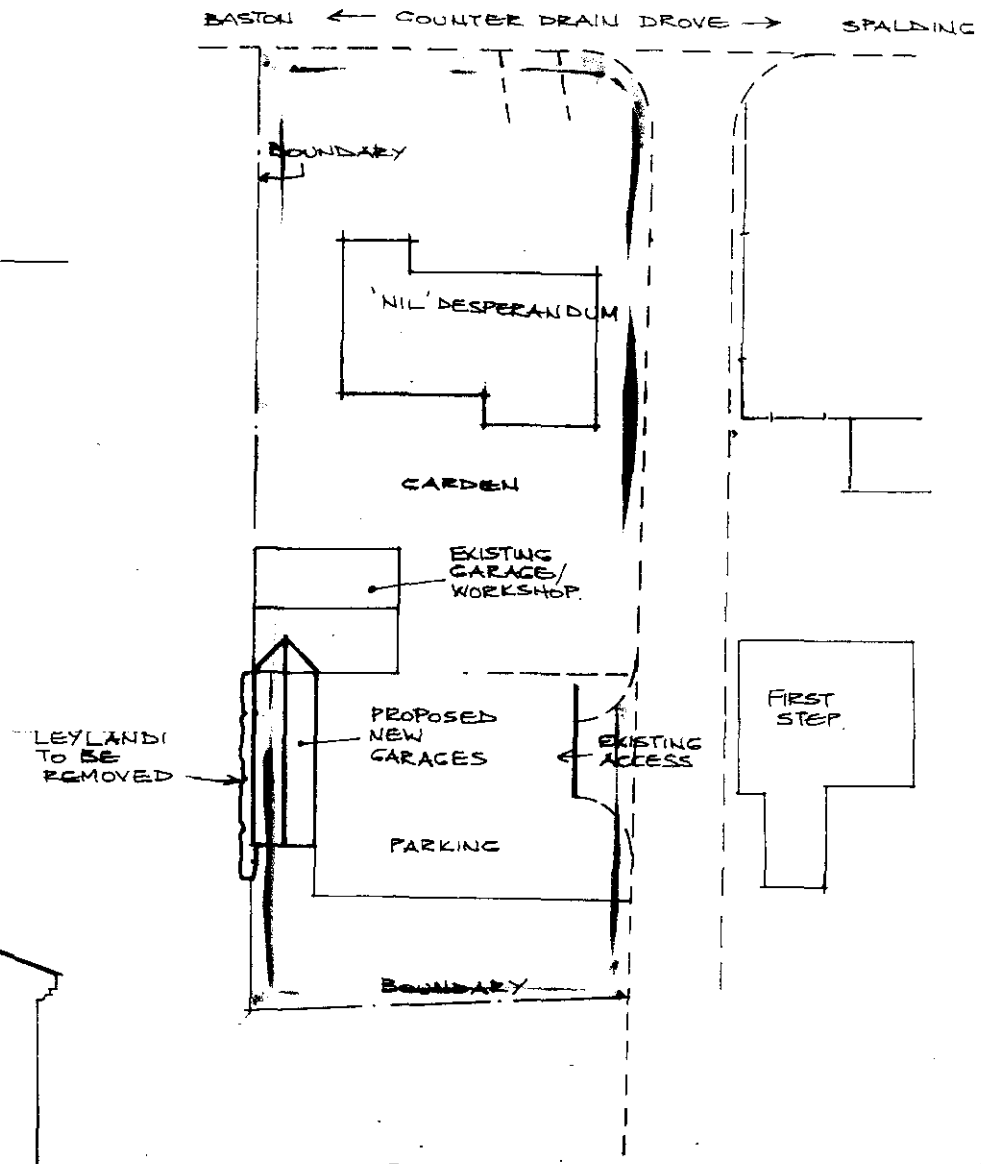

BLOCK PLAN 1:500

Proposed 3No.Garages for the
storage of vintage cars.
at "Nil Desperandum"
Tongue End,Spalding.
for Mr B.J.Morgan.
Scale: 1:100 Date: June,01.

DETERMINED
PLAN

Subject to Planning Permission.

EXISTING
BJM / 01

Subject to Planning Permission.

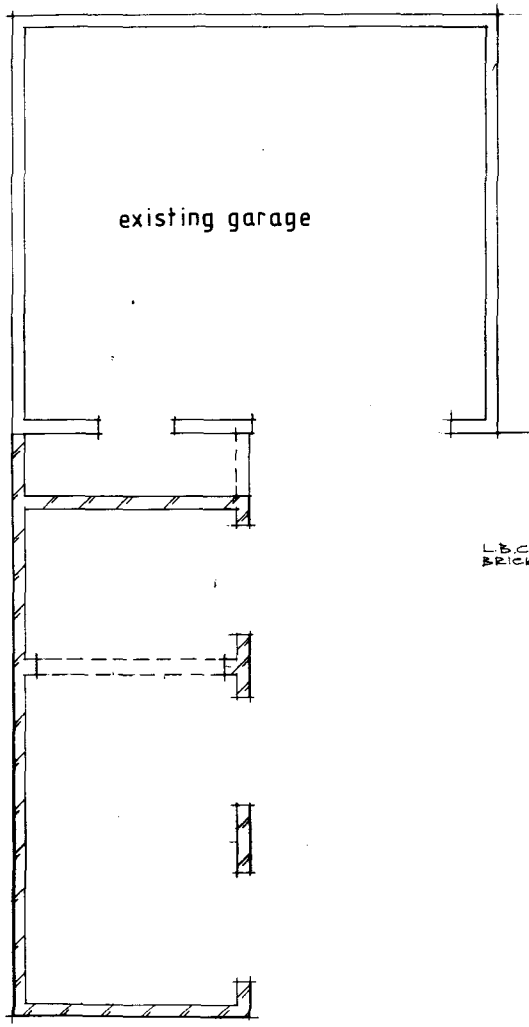

PROPOSED LAYOUT 1:100

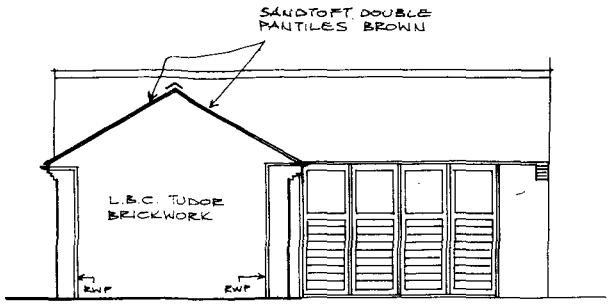

FRONT ELEVATION 1:100

SOUTH HOLLAND DC
HOUSING & PLANNING
27 JUN 2001
Ref: H03/0790/01

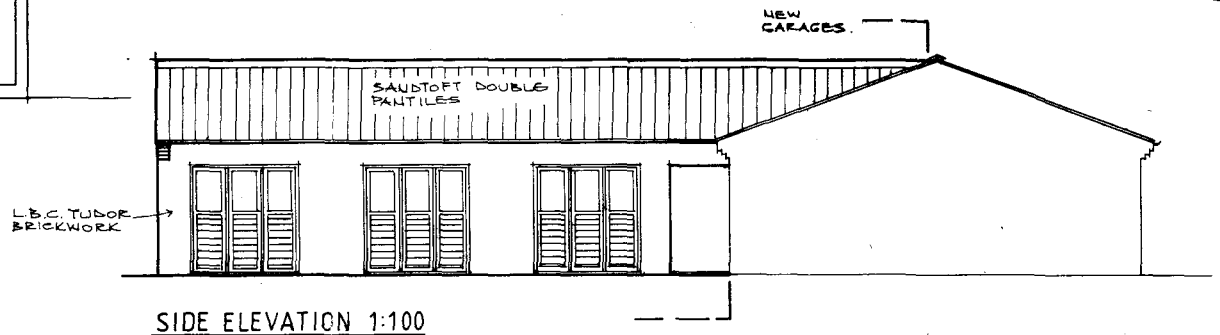

SIDE ELEVATION 1:100

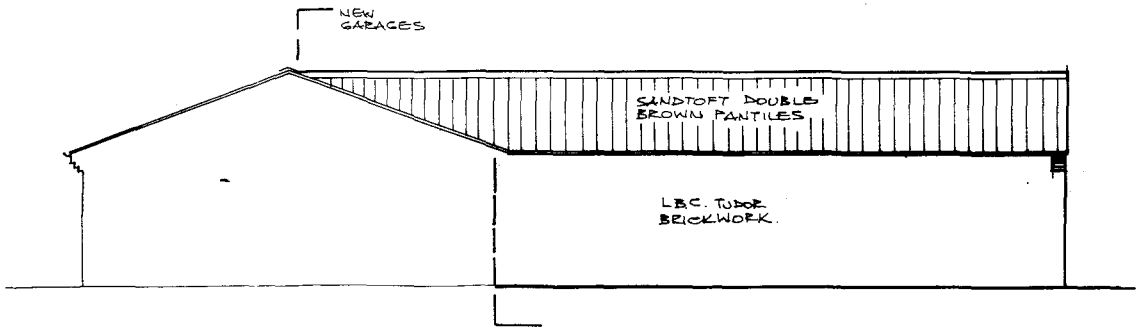

SIDE ELEVATION 1:100

DETERMINED
PLAN

Proposed 3No.Garages for the storage of vintage cars,
at "Nil Desperandum"
Tongue End,Spalding.
for Mr B.J.Morgan.
Scale: 1;100 Date: June,01

PROPOSED.

BJM/02

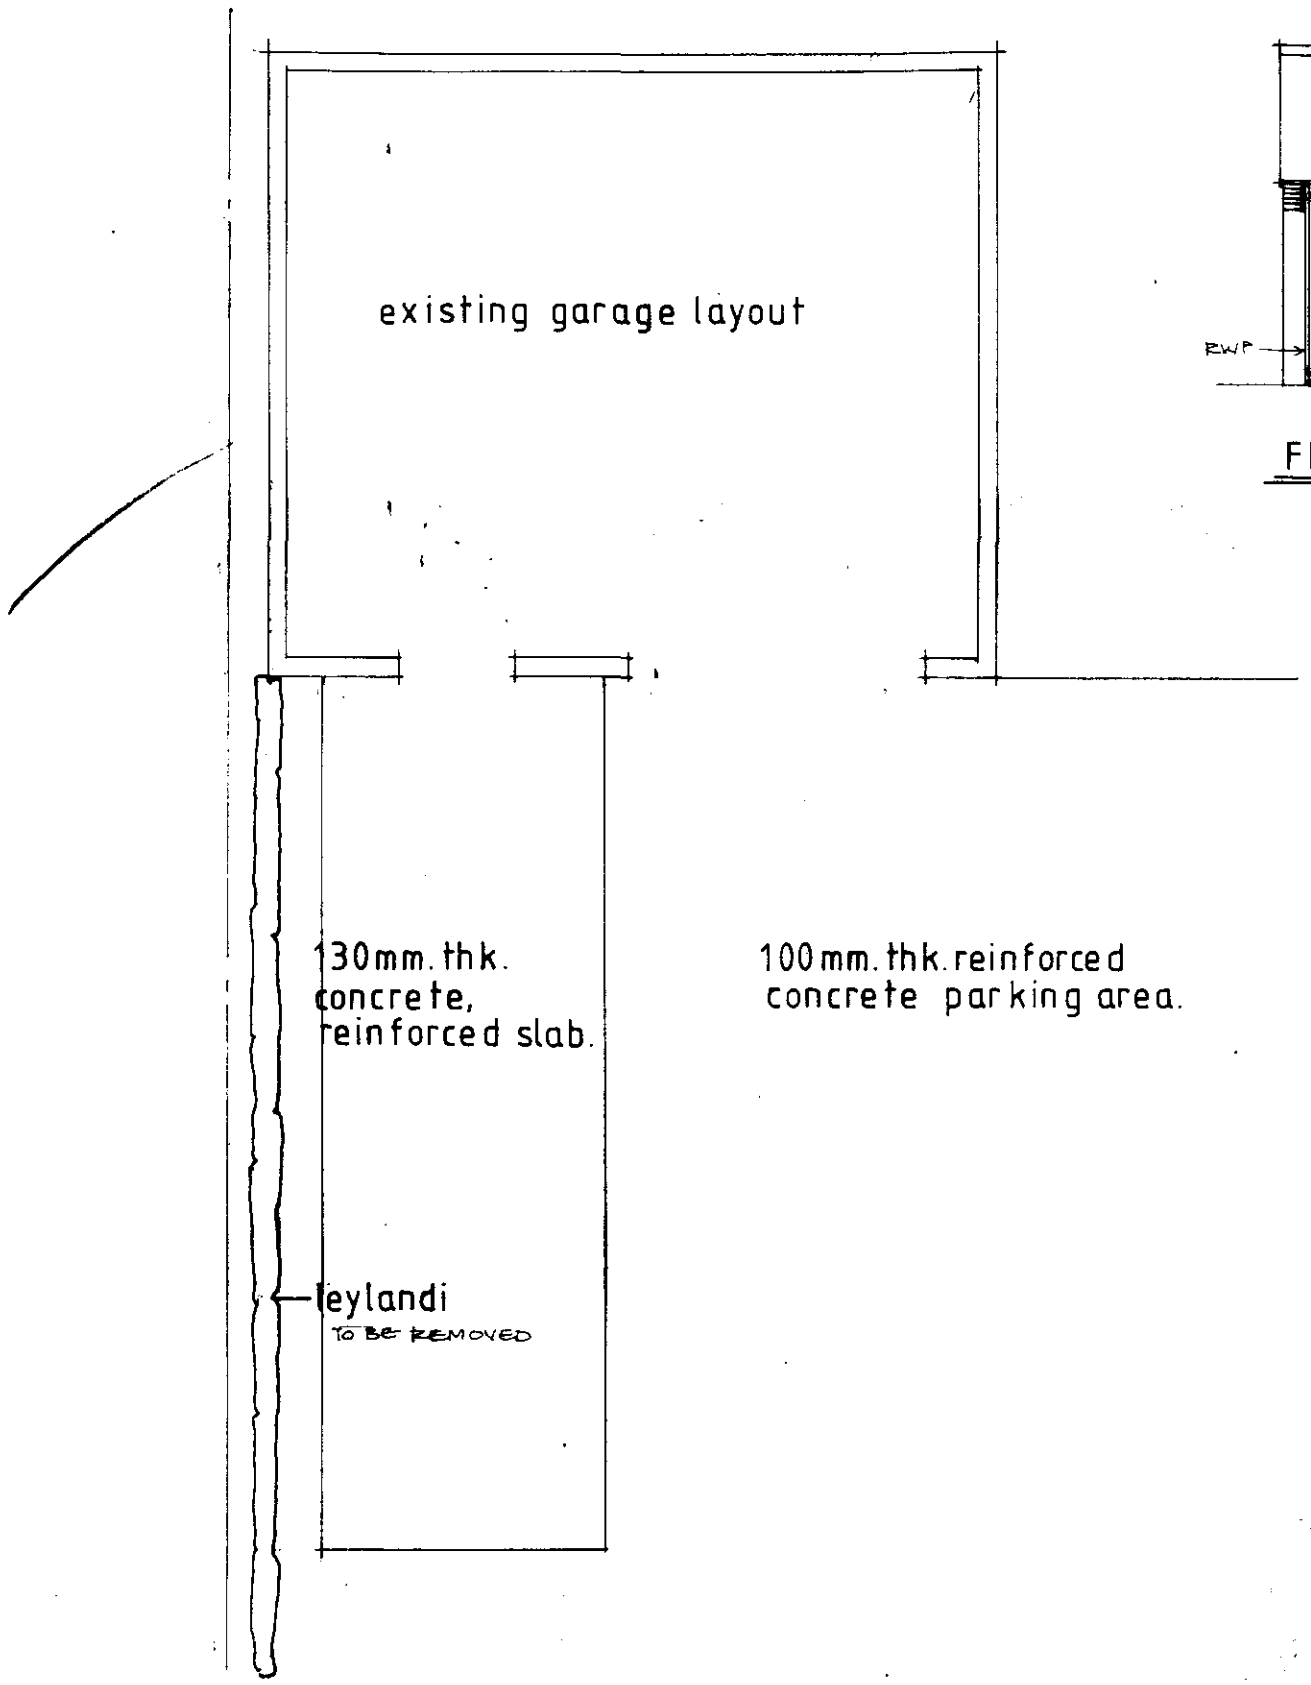

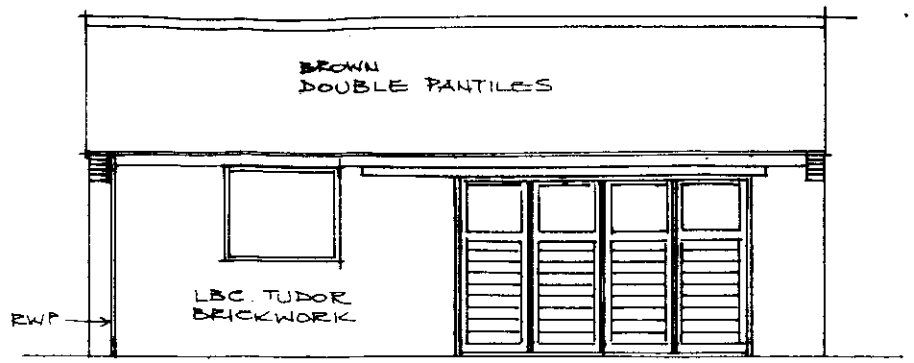

FRONT ELEVATION 1:100

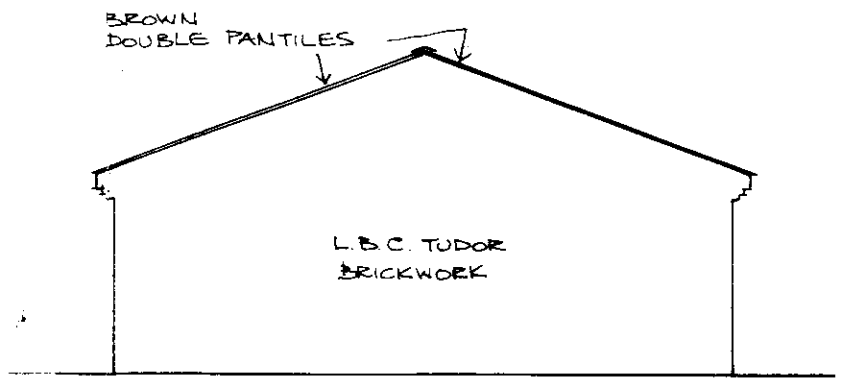

SIDE ELEVATION (TYP.) 1:100

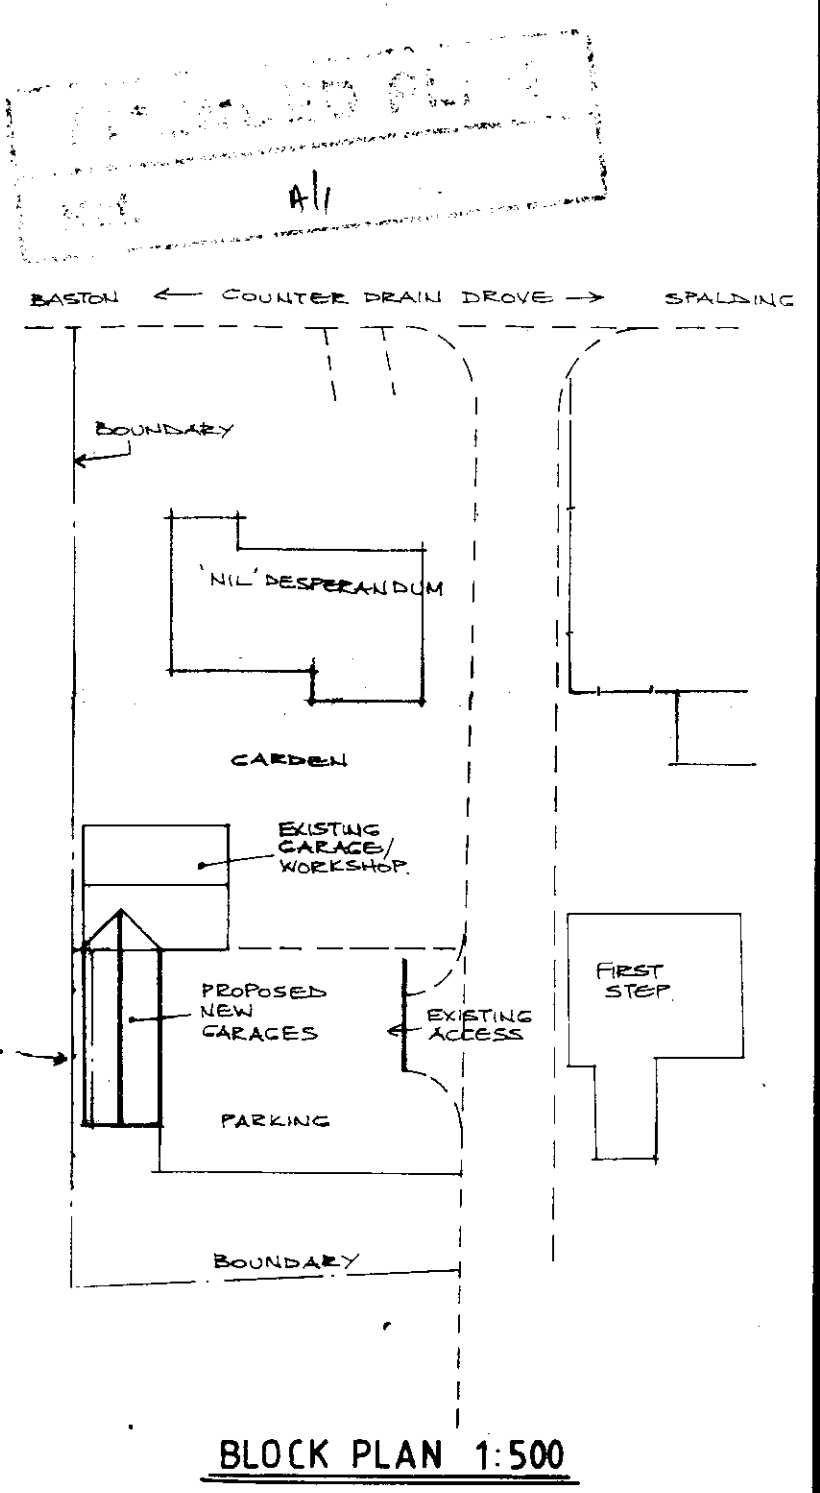

BLOCK PLAN 1:500

Subject to Planning Permission.

Proposed 3No.Garages for the storage of vintage cars.
at "Nil Desperandum"
Tongue End,Spalding.
for Mr B.J.Morgan.
Scale: 1:100 Date: June,01.

EXISTING

BJM / 01 A

REV.A. 14-8-01 REVISED WIDTH, LENGTH & POSITION BOUNDARY

Subject to Planning Permission.

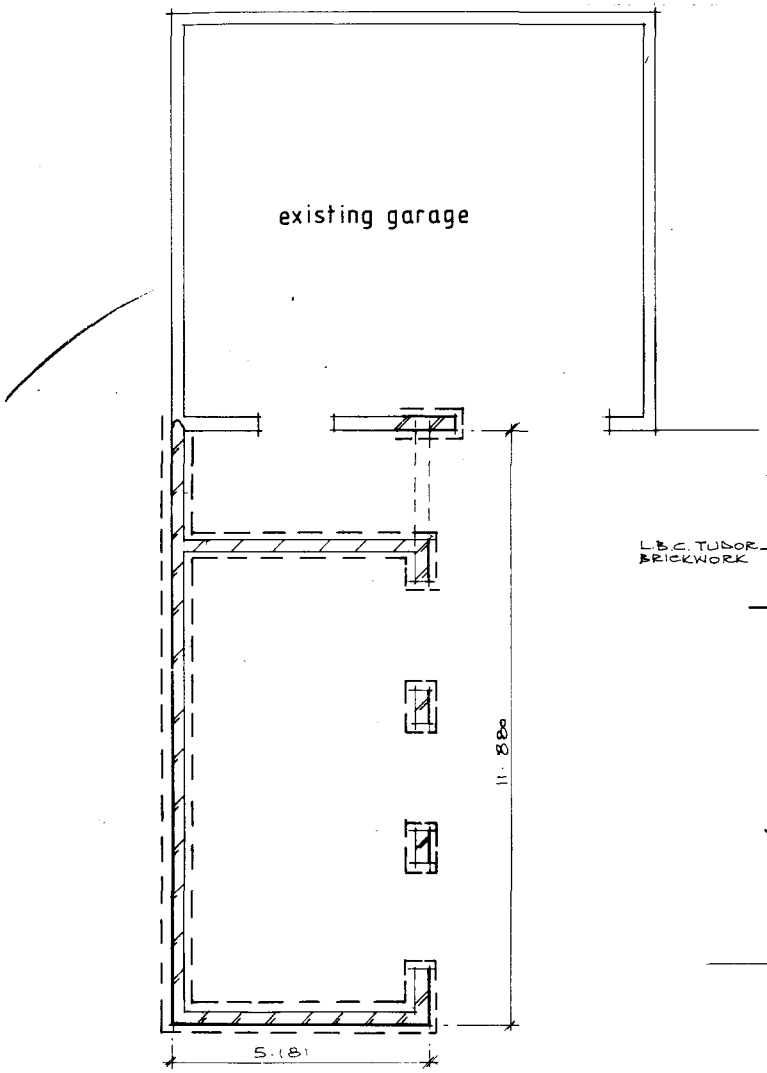

PROPOSED LAYOUT 1:100

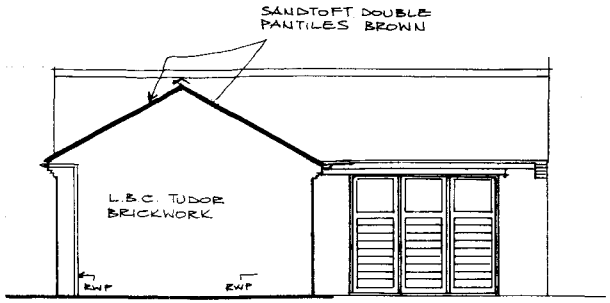

FRONT ELEVATION 1:100

A/1

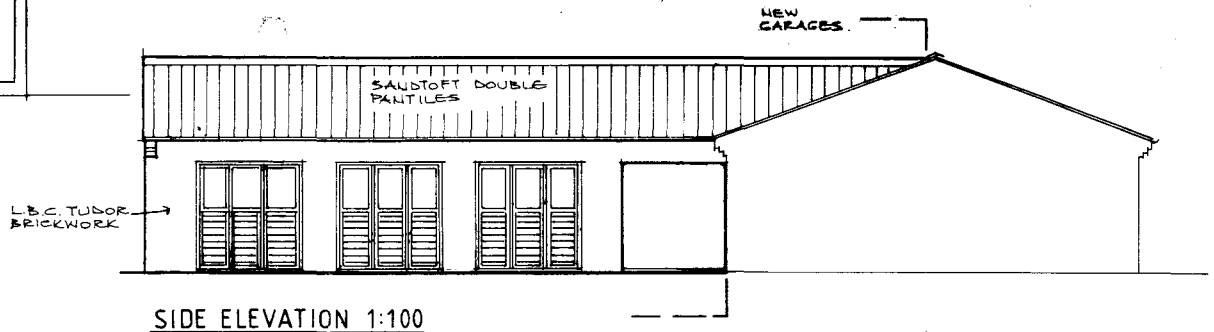

SIDE ELEVATION 1:100

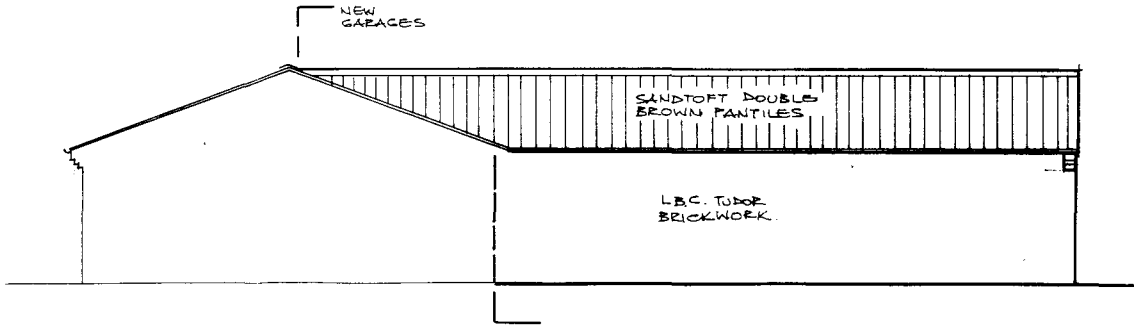

SIDE ELEVATION 1:100

SOUTH HOLLAND DC
HOUSING & PLANNING
20 AUG 2001
790/01

Proposed 3No.Garages for the storage of vintage cars, at "Nil Desperandum" Tongue End,Spalding. for Mr B.J.Morgan.
Scale: 1;100 Date: June,01

PROPOSED.

BJM/02A