




FIRST FLOOR

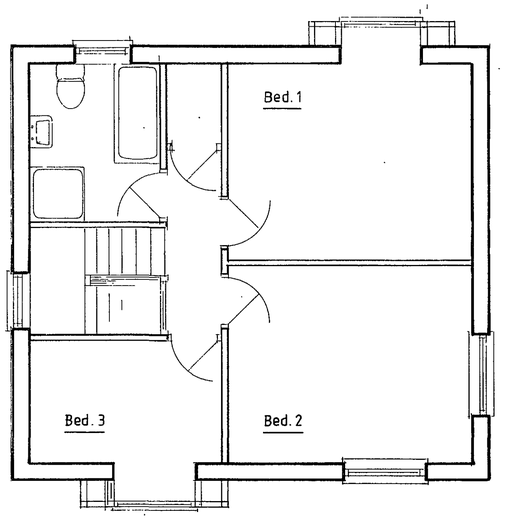


GROUND FLOOR

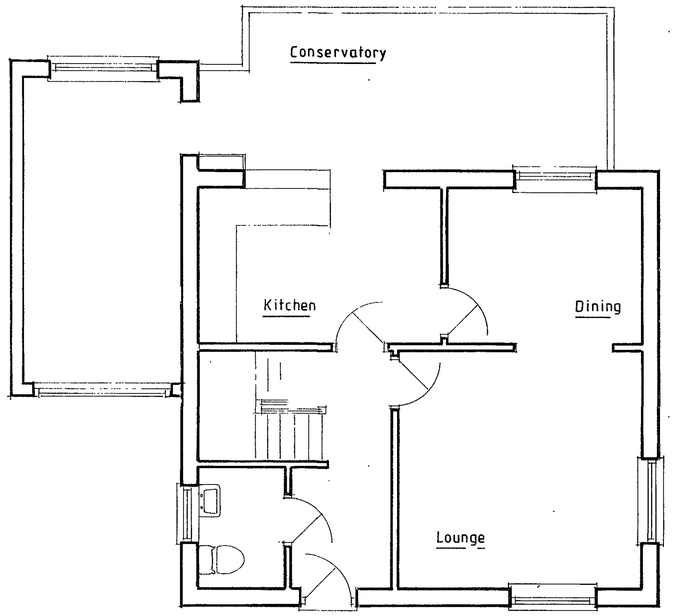

NORTH

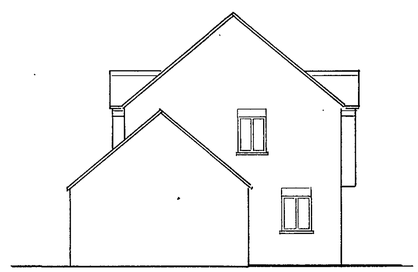

WEST

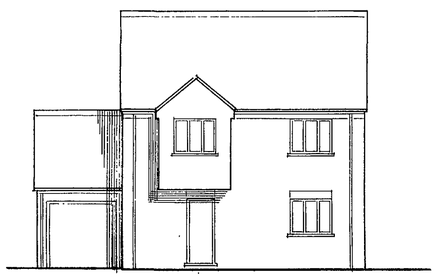

SOUTH



EAST

NOTES:
All dimensions must be checked on site and not scaled from this drawing.

A		
	Date	Revisions

© copyright

J.K.D.S.
1733 380616

Client
MR & MRS.D WOODWORTH

Job Title
PROPOSED EXTENSION
AND LOFT CONVERSION,
AT WREN HOUSE, WREN CLOSE,
DEEPING ST. NICHOLAS

Drawing Title
EXISTING LAYOUTS
AND ELEVATIONS

SHDC
Planning & Development
11 JUN 2007
Ref: 07/1107

Scale 1:50, 1:100

Date May 07 | Drawn by JK

Drg No. 07.1610 01 | Rev

A PRODUCT OF THE UNI RANGE ARCHITECT CAT No 7311

594 x 841mm A1