


Notes:-
All dimensions and setting out to be verified prior to work commencing.
All discrepancies to be notified to this office prior to work commencing.
Do not scale off drawing - use figured dimensions only.

Rev.	Revision	Date
.	.	.

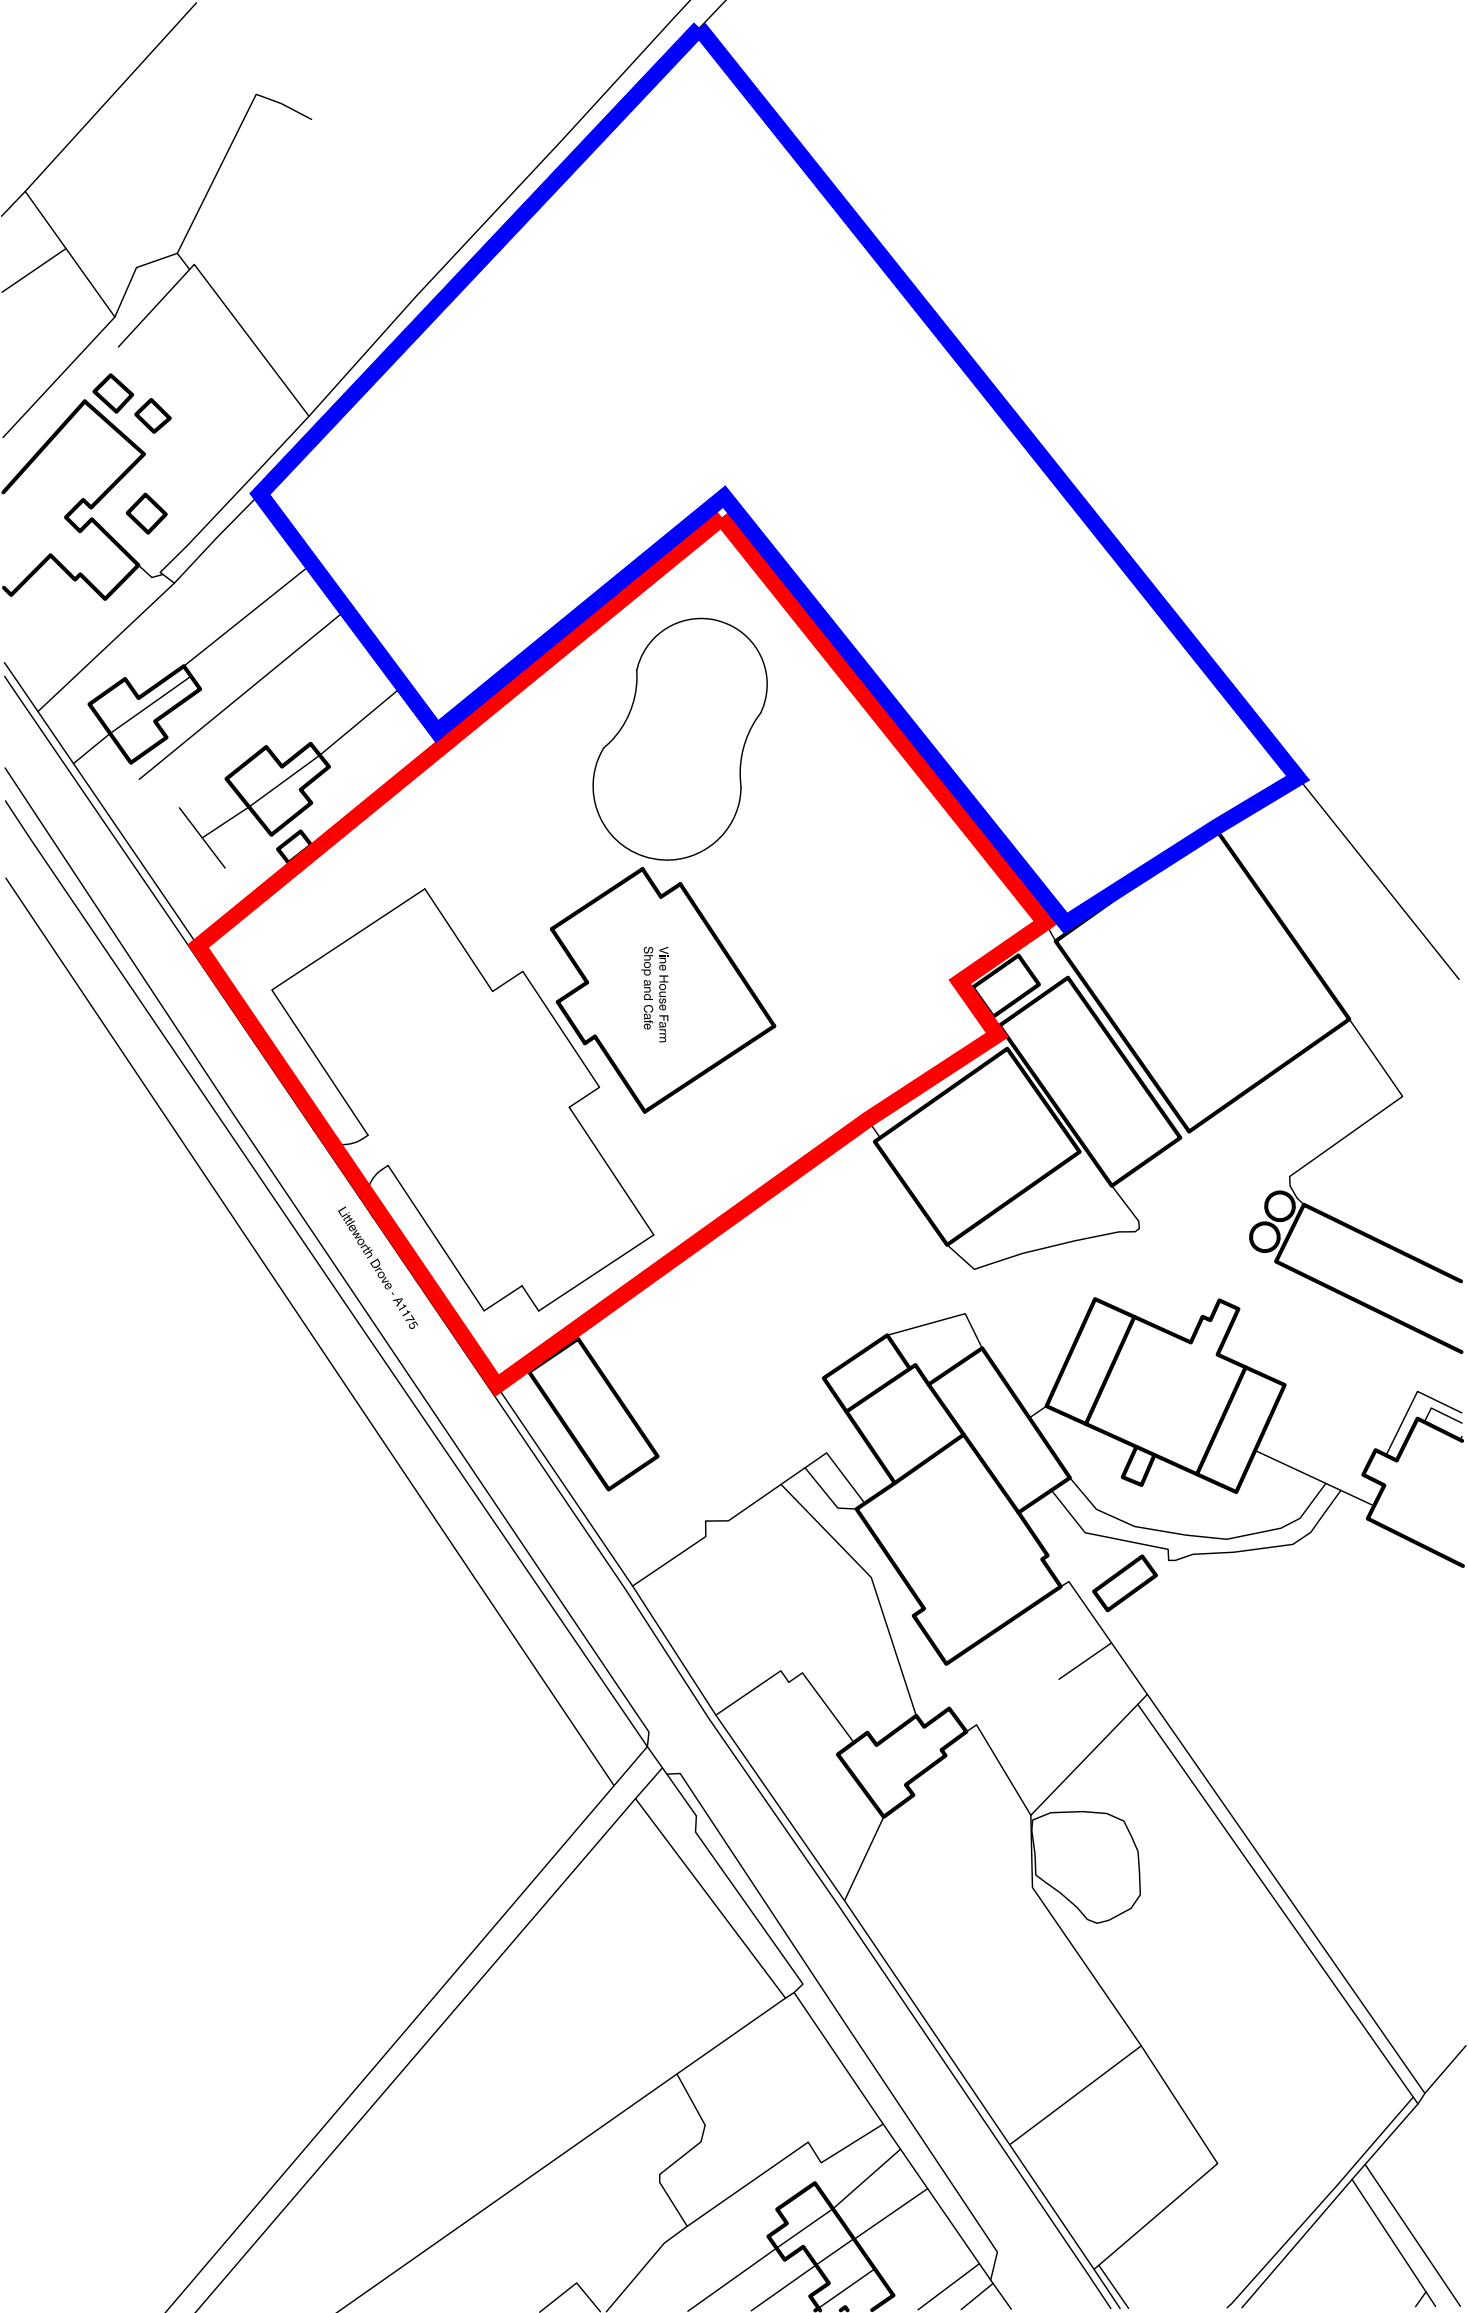

Planning

drawing status.

Proposed Extension and
Alterations to Farm Shop and
Cafe, Vine House Farm,
Deeping St Nicholas for
Vine House Farm Ltd.

OS Plan	drawing.	
1:1250 @ A3	scale.	May 2023
489 - V - 1.		date.
drawing no.		



architecture ▪ design ▪ planning

The Studio, Woodmans Cottage, Swinderby Road,
Norton Disney, Lincoln, LN6 9QH
t : 01522 869489 m : 07596 156845
e : evolutiondesign@btinternet.com w : evolutiondesign.info