


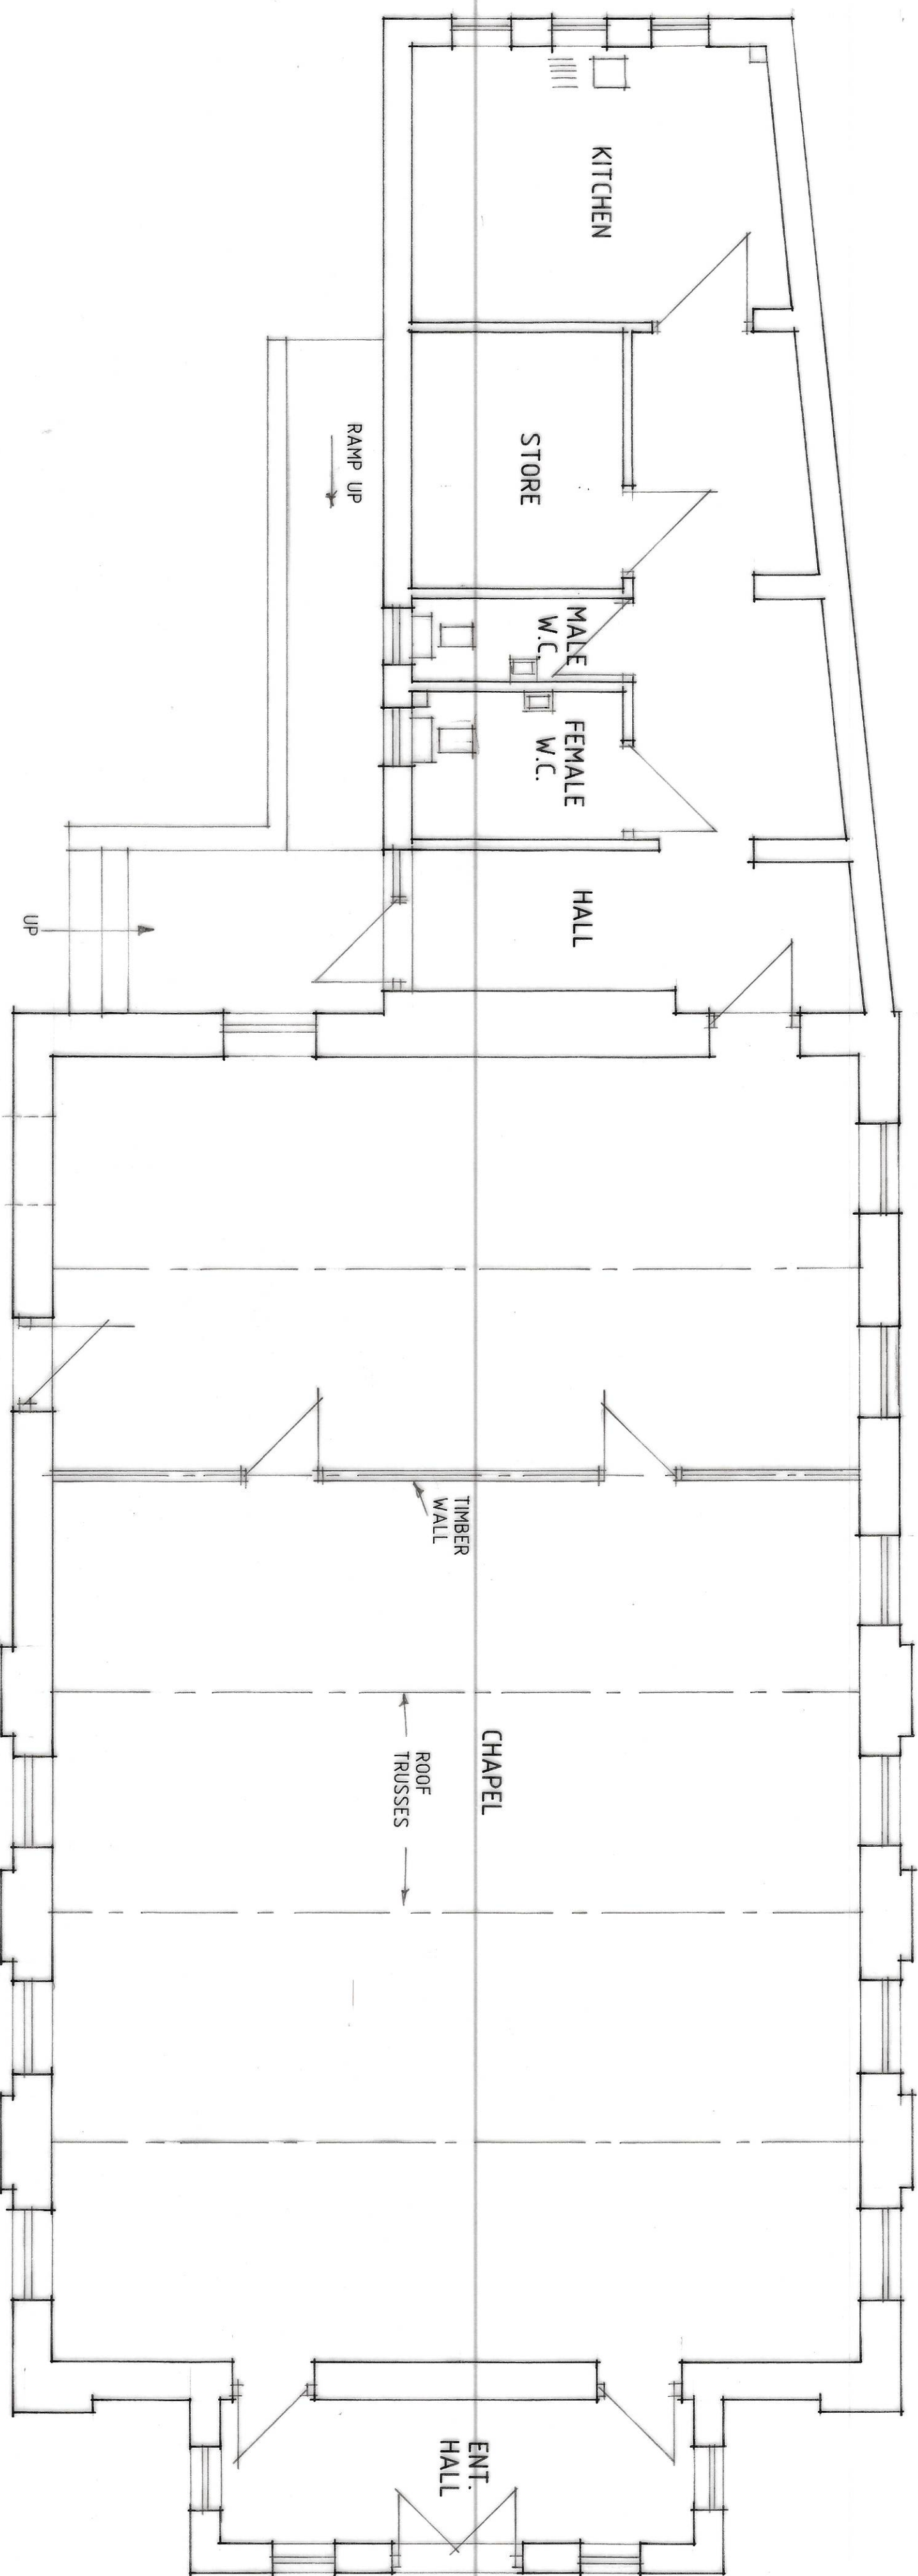

FLOOR PLAN

A - ALTS- 16/7/18

Status

DESIGN

CONSULTANTS IN ARCHITECTURE & PLANNING

PROPOSED CHANGE OF USE
& CONVERSION OF CHAPEL
TO A DWELLING AT
LITTLEWORTH DROVE, HOP
POLE

FOR

MR. & MRS. D. BRENNAN.

PLAN AS EXISTING

1:50

SD18-031/1

JUL Y-18

B GILHAM.

2 Edinburgh Walk, Hotham,
Spalding, Lincs. PE12 7AP
Tel: 01406 423433 Fax: 01406 450702

