




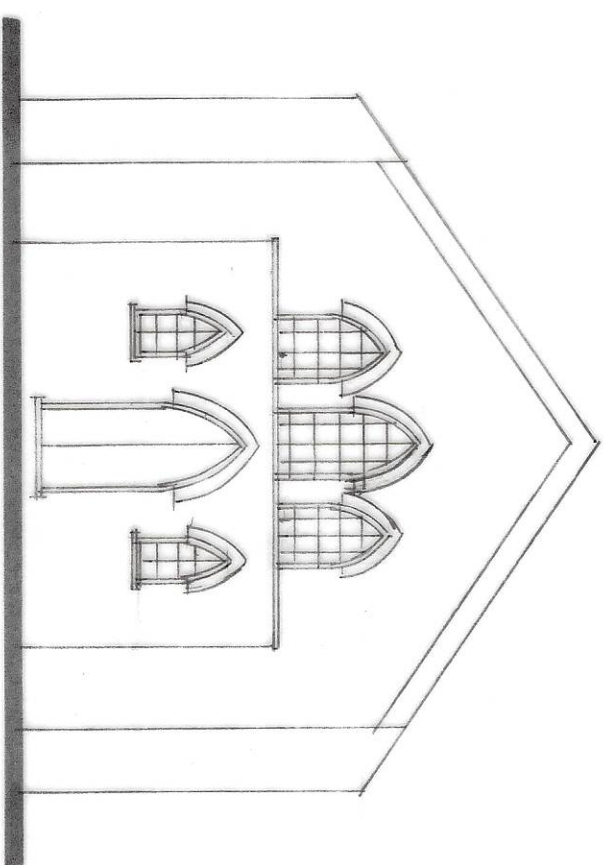


FRONT

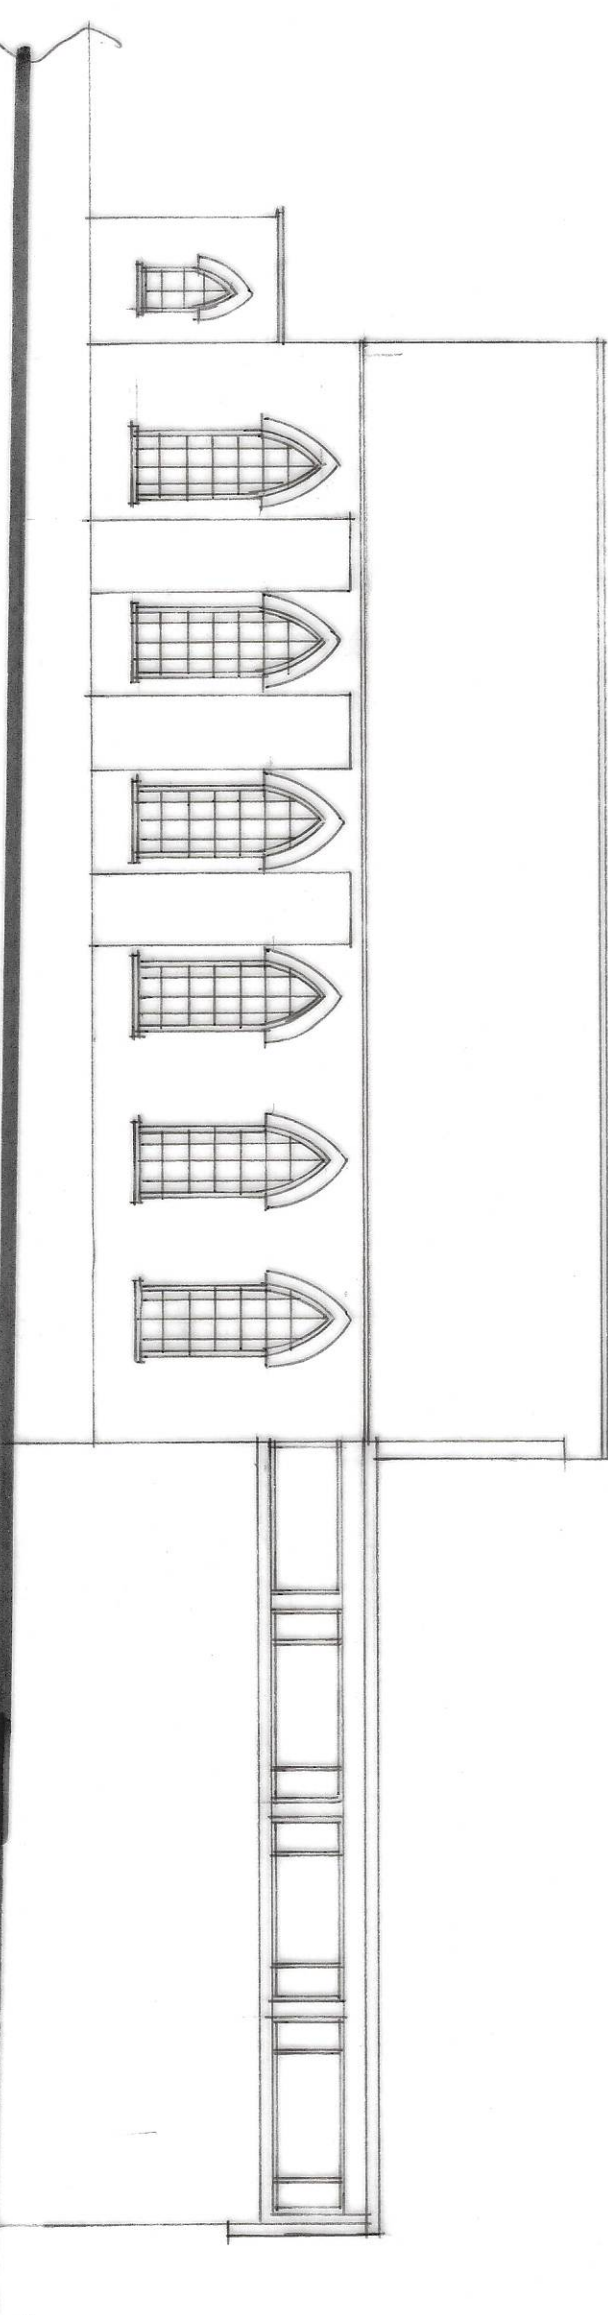


SIDE

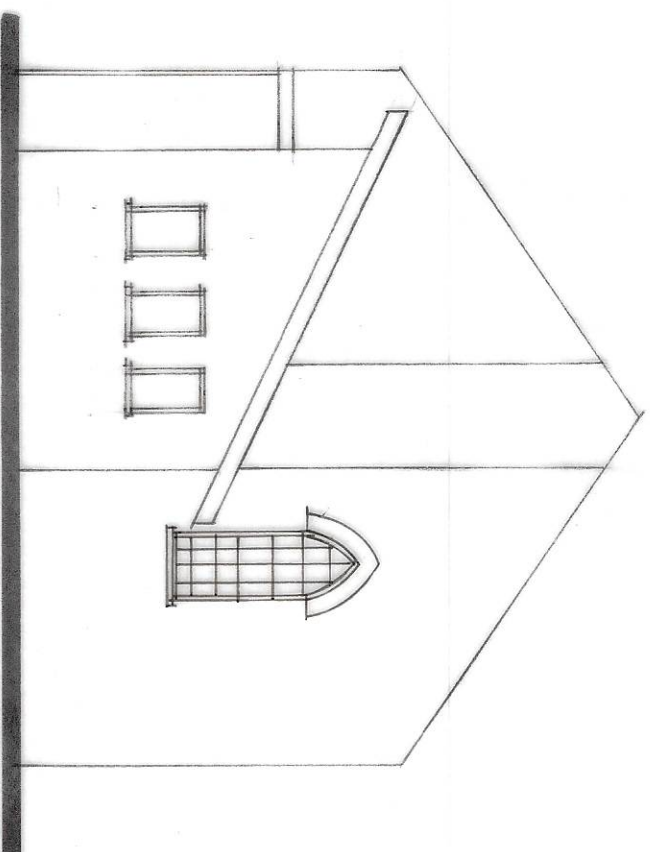

REAR

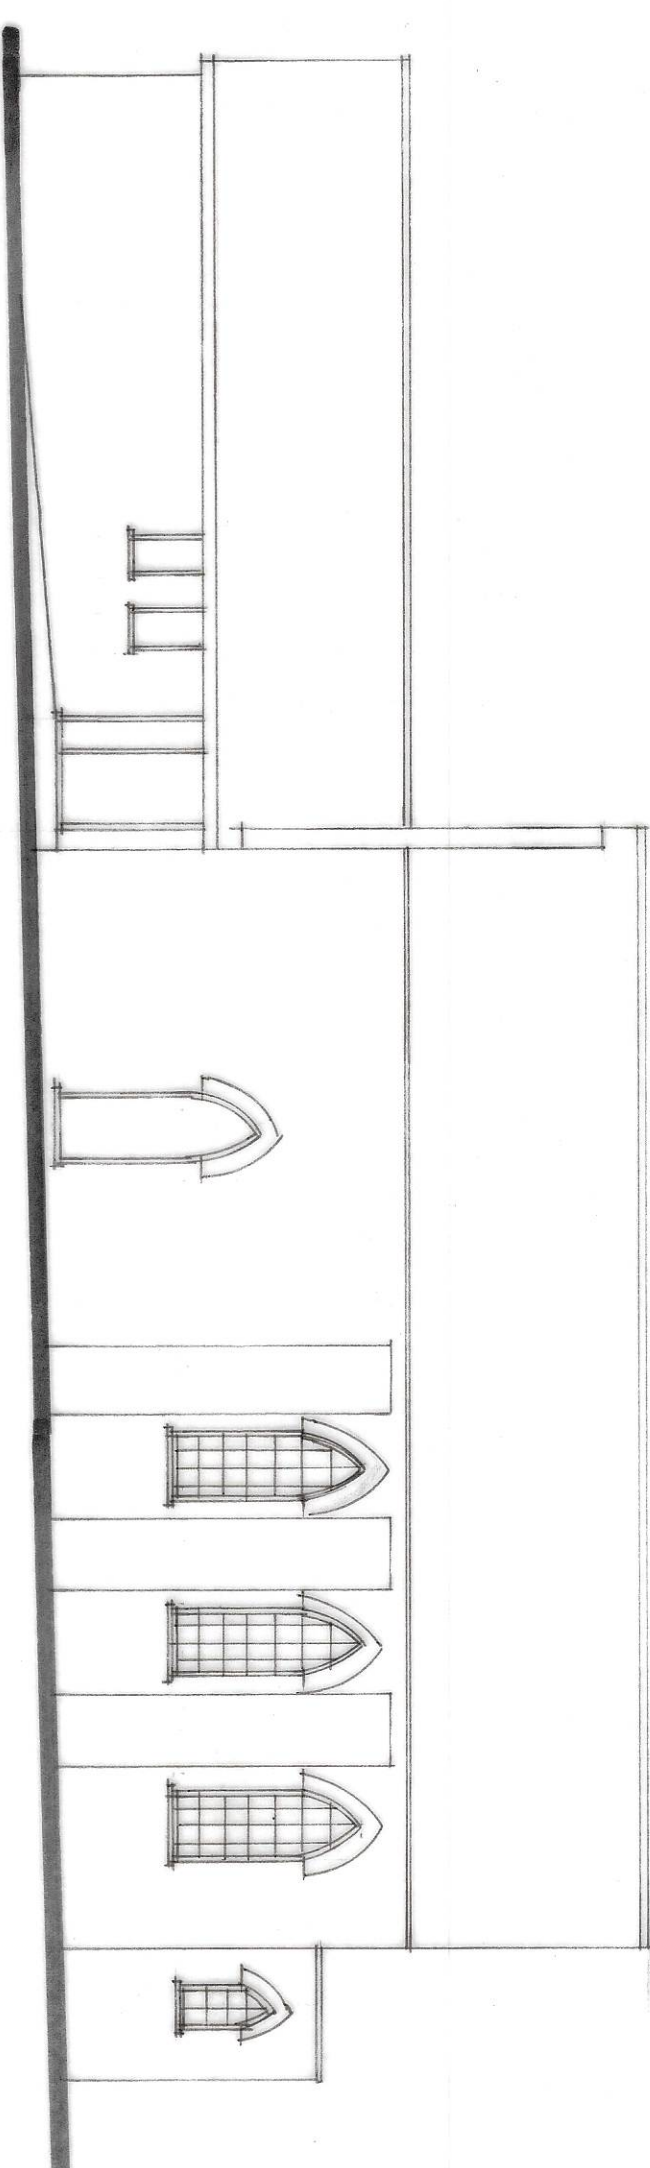

SIDE

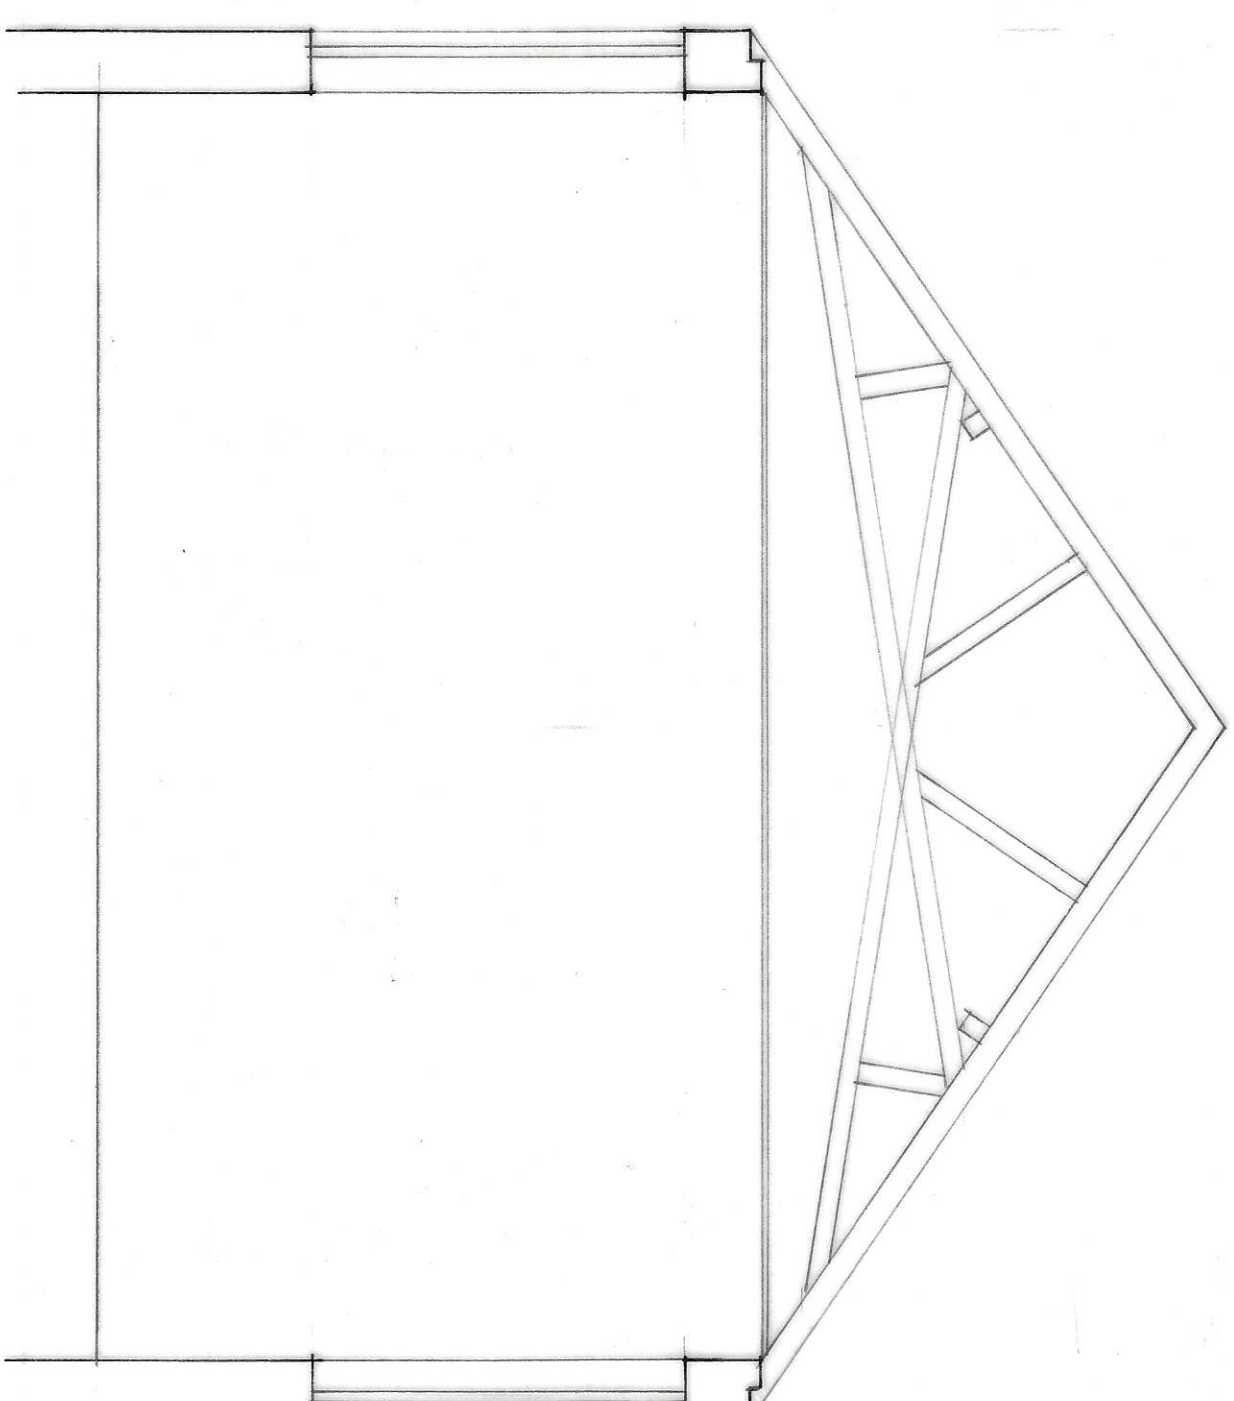

SECTION

A - ALTS - 16.7.18

Status
CONSULTANTS IN ARCHITECTURE & PLANNING

PROPOSED CHANGE OF USE
& CONVERSION OF CHAPEL
TO DWELLING AT
LITTLEWORTH DROVE, HOP
POLE
FOR

MR. & MRS. D. BRENNAN.

ELEVATIONS AS EXISTING

1:100 1:50 SD18-031/2
JULY-18 B. GILHAM.

2 Edinburgh Walk, Holbeach,
Spalding, Lincs. PE12 7HP
Tel: 01406 423453 Fax: 01406 498702

