
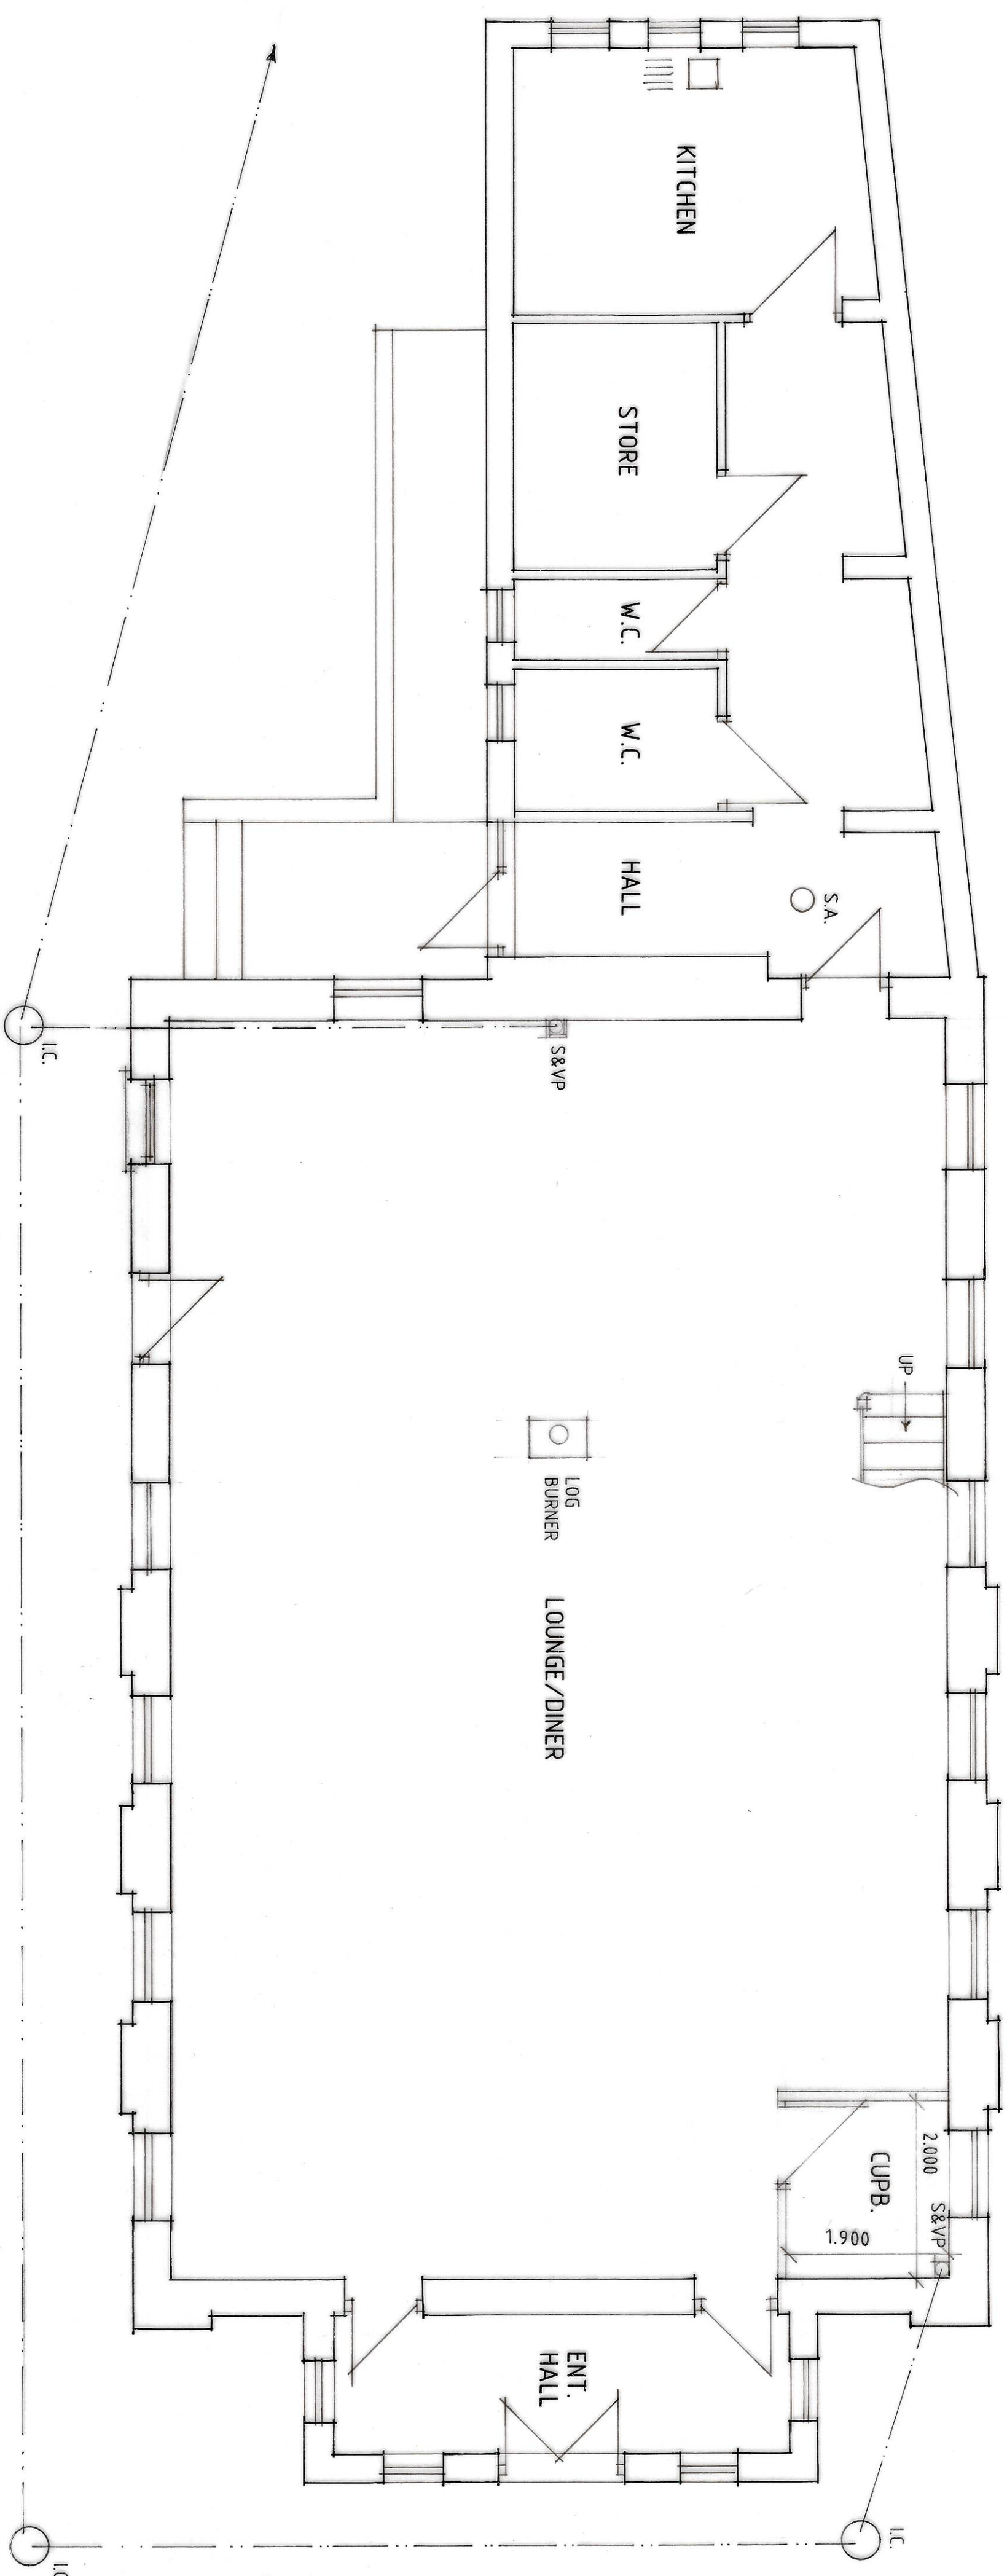


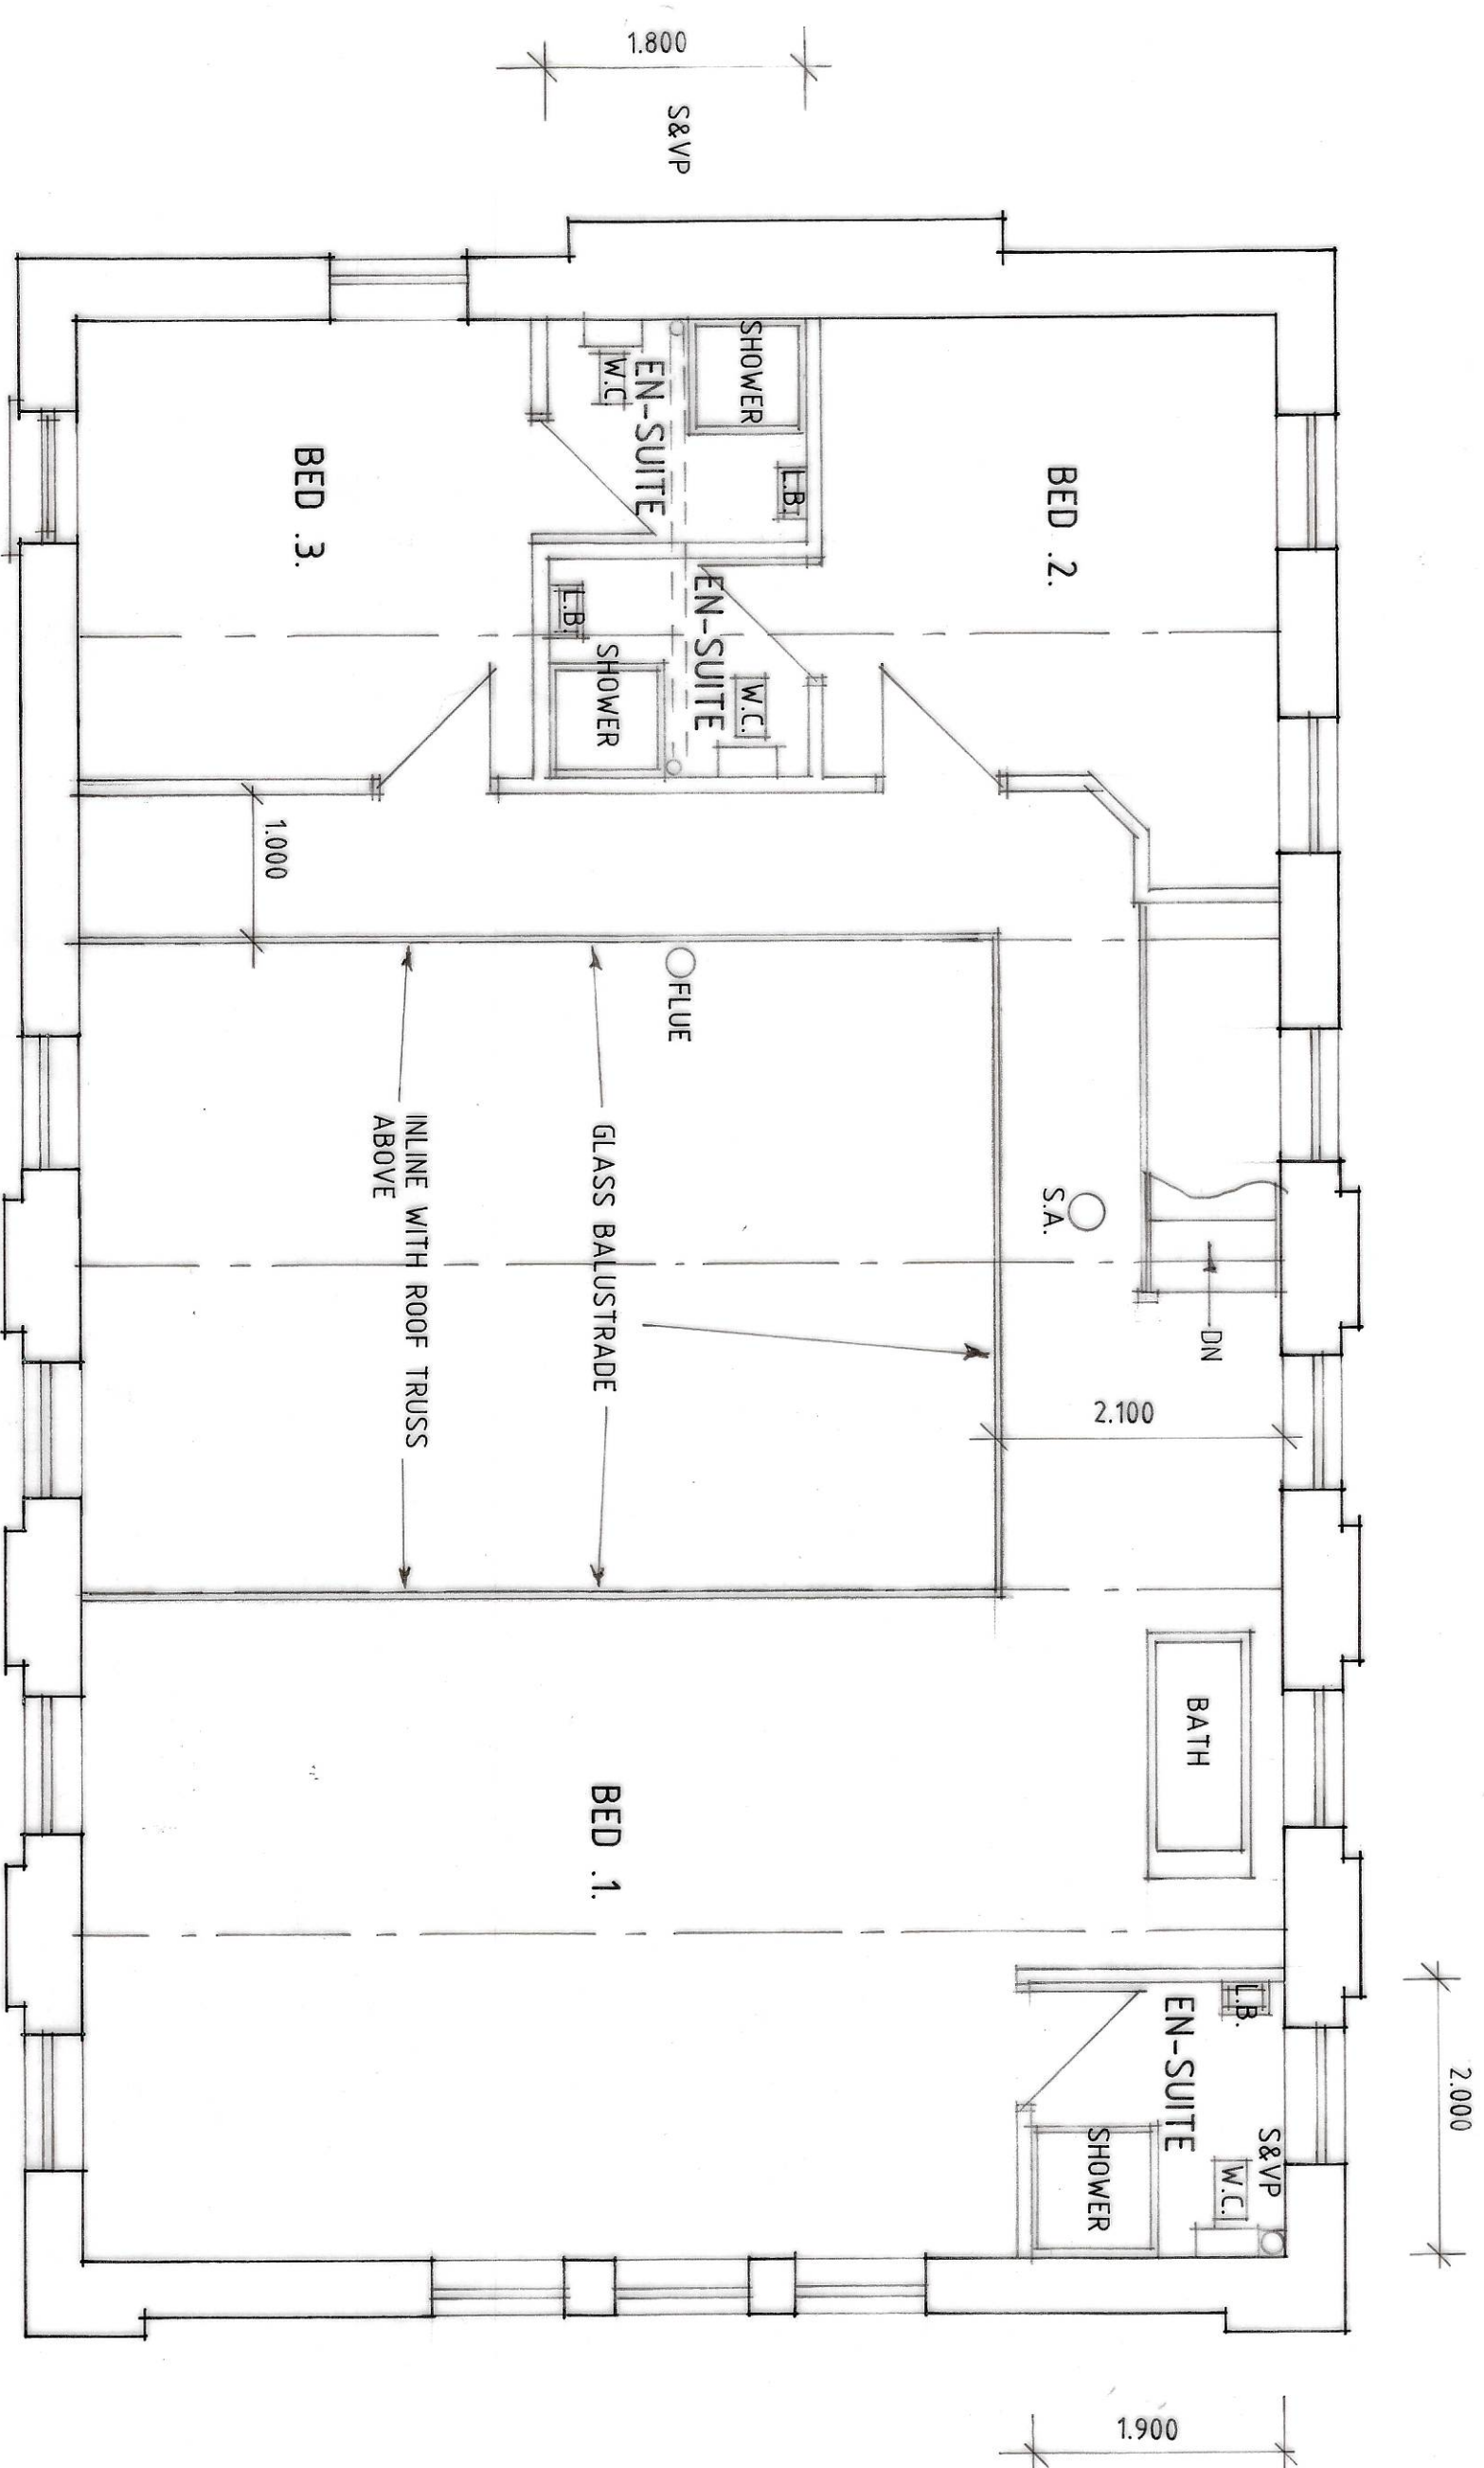

Status
DESIGN
CONSULTANTS IN ARCHITECTURE & PLANNING

C - ALTS - 9.8.18
B - INF. ADDED - 30.7.18
A - ALTS - 16.7.18

PROPOSED CHANGE OF USE
& CONVERSION OF CHAPEL
TO A DWELLING AT
LITTLEWORTH DROVE, HOP
POLE

MR. & MRS. D. BRENNAN.

PLAN AS PROPOSED

1:50 SD18-031/3
JULY-18 B. GILHAM.

2 Edinburgh Walk, Huddersfield,
West Yorkshire, HD1 1TA
Tel: 01484 42343 Fax: 01484 690702

