



FRONT


SIDE

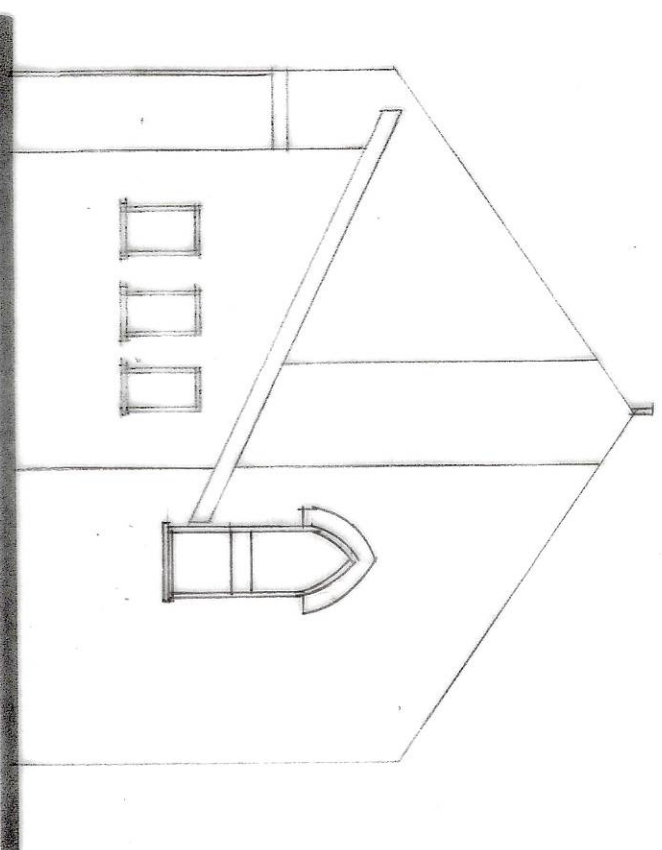

REAR

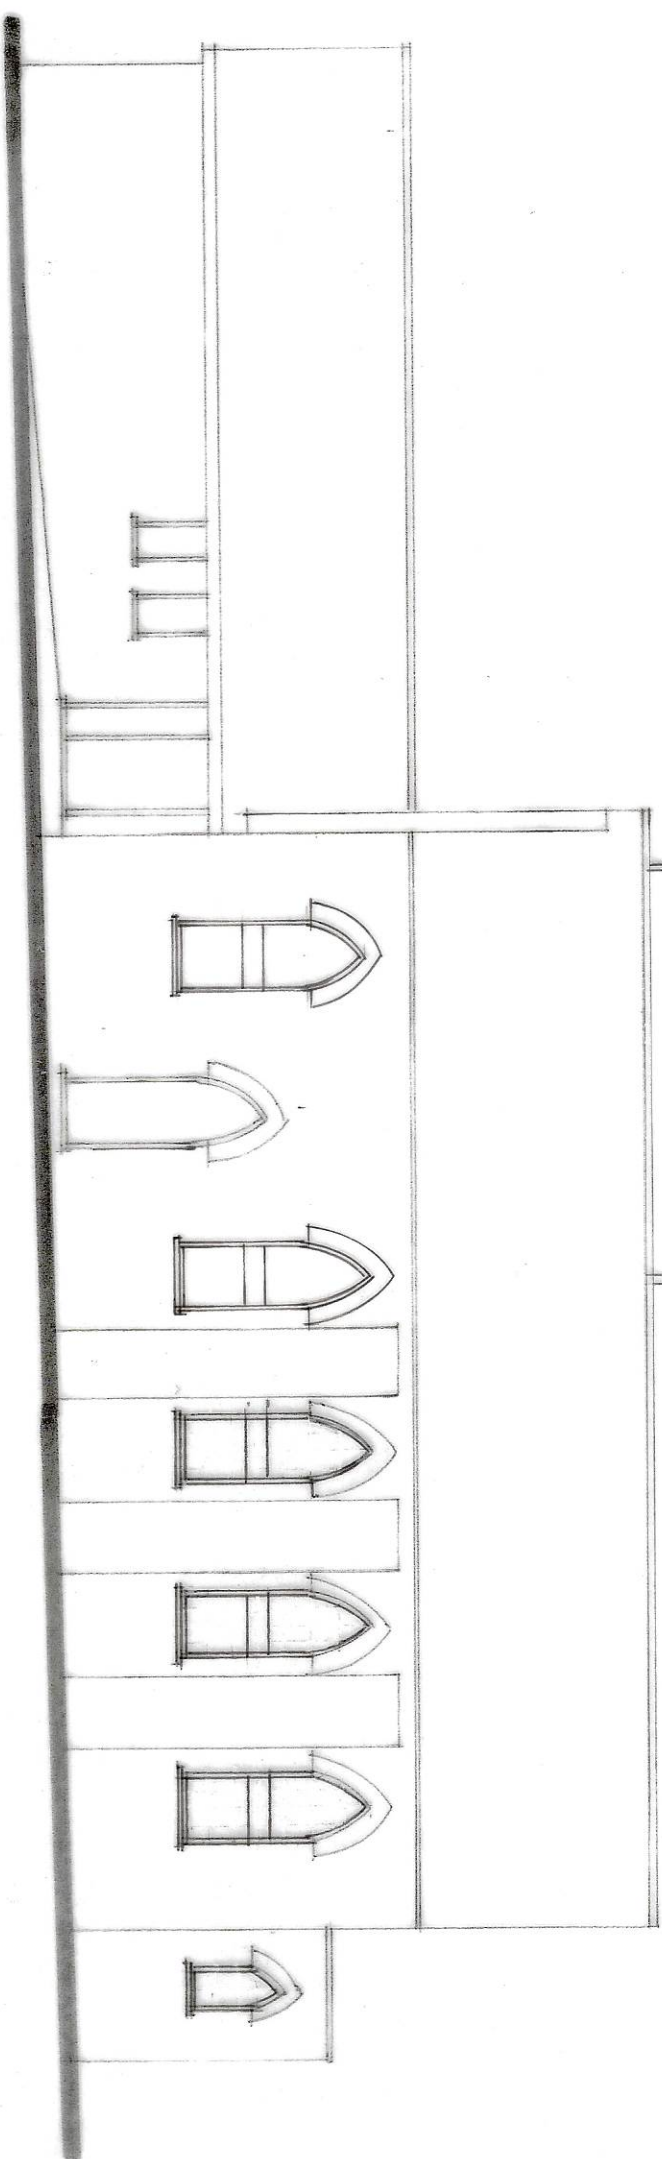

SIDE

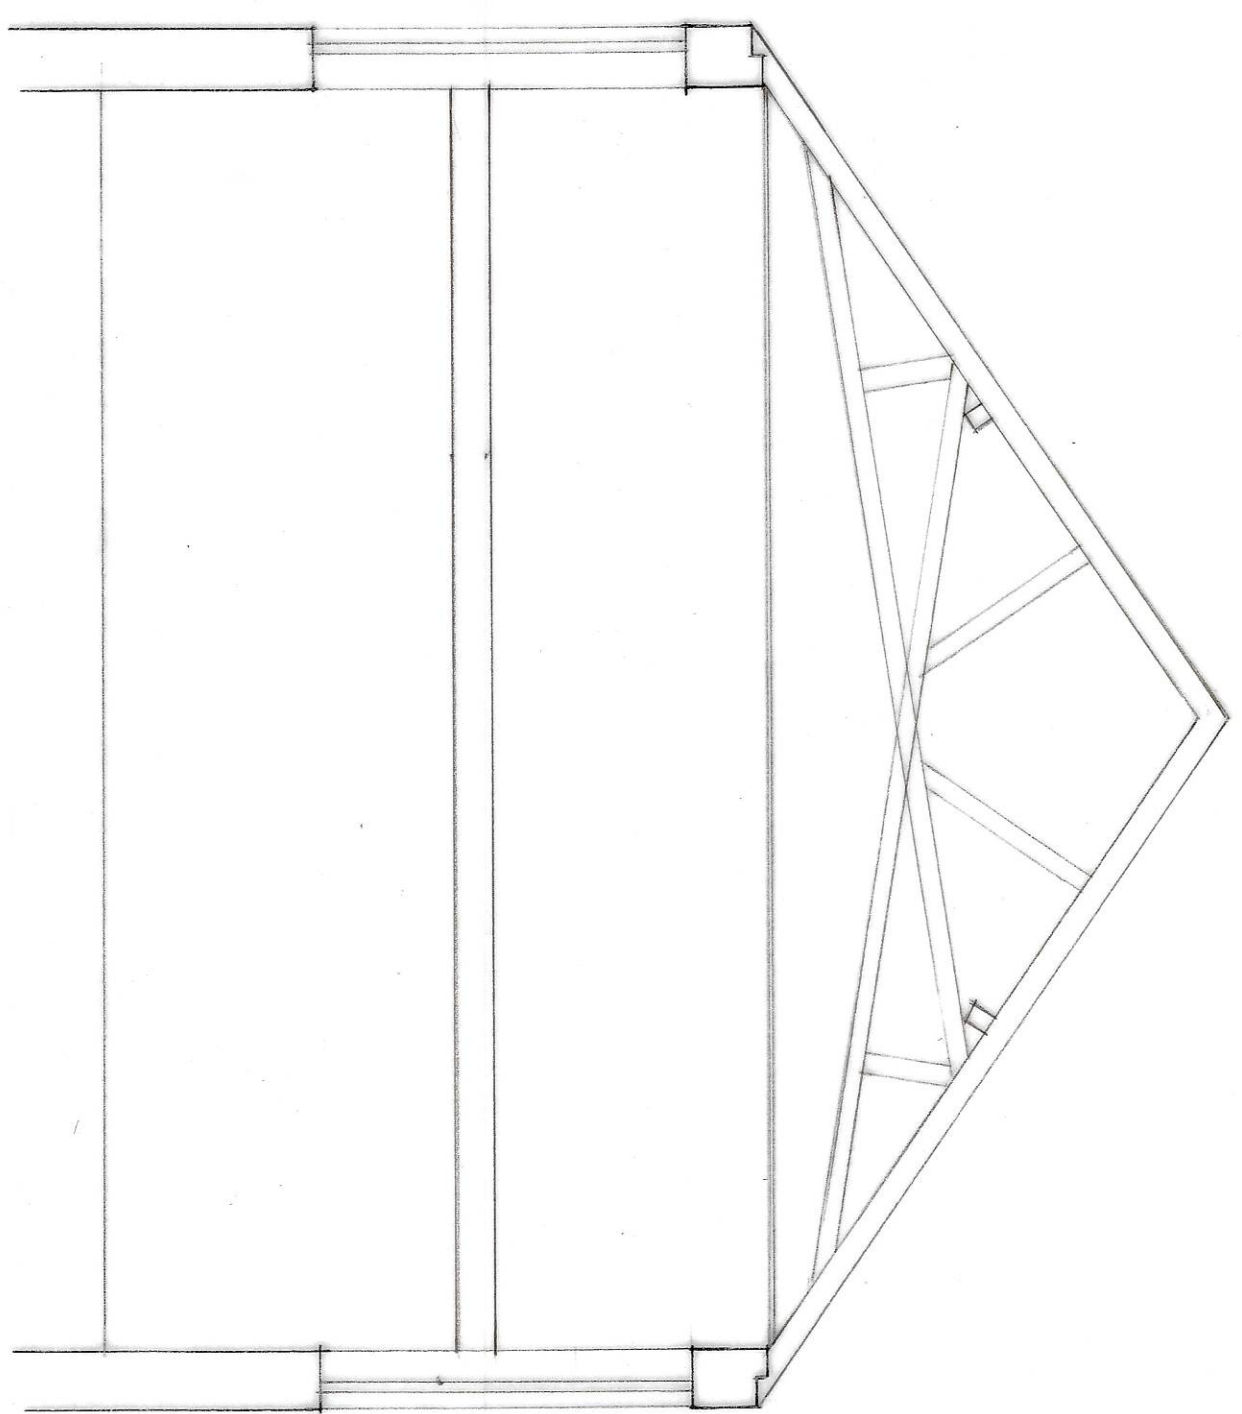

SECTION

B - INF. ADDED - 30.7.18
A - ALTS - 16.7.18

Status
CONSULTANTS IN ARCHITECTURE & PLANNING

PROPOSED CHANGE OF USE
& CONVERSION OF CHAPEL
TO DWELLING AT
LITTLEWORTH DROVE, HOP
POLE

MR. & MRS. D. BRENNAN.

ELEVATIONS AS PROPOSED

1:100 1:50 SD18-03/14
JULY-18 B. GILHAM.

2 Edinburgh Walk, Hothsack,
Spalding, Lincs. PE12 7AP
Tel: 01506 423563 Fax: 01506 430702

