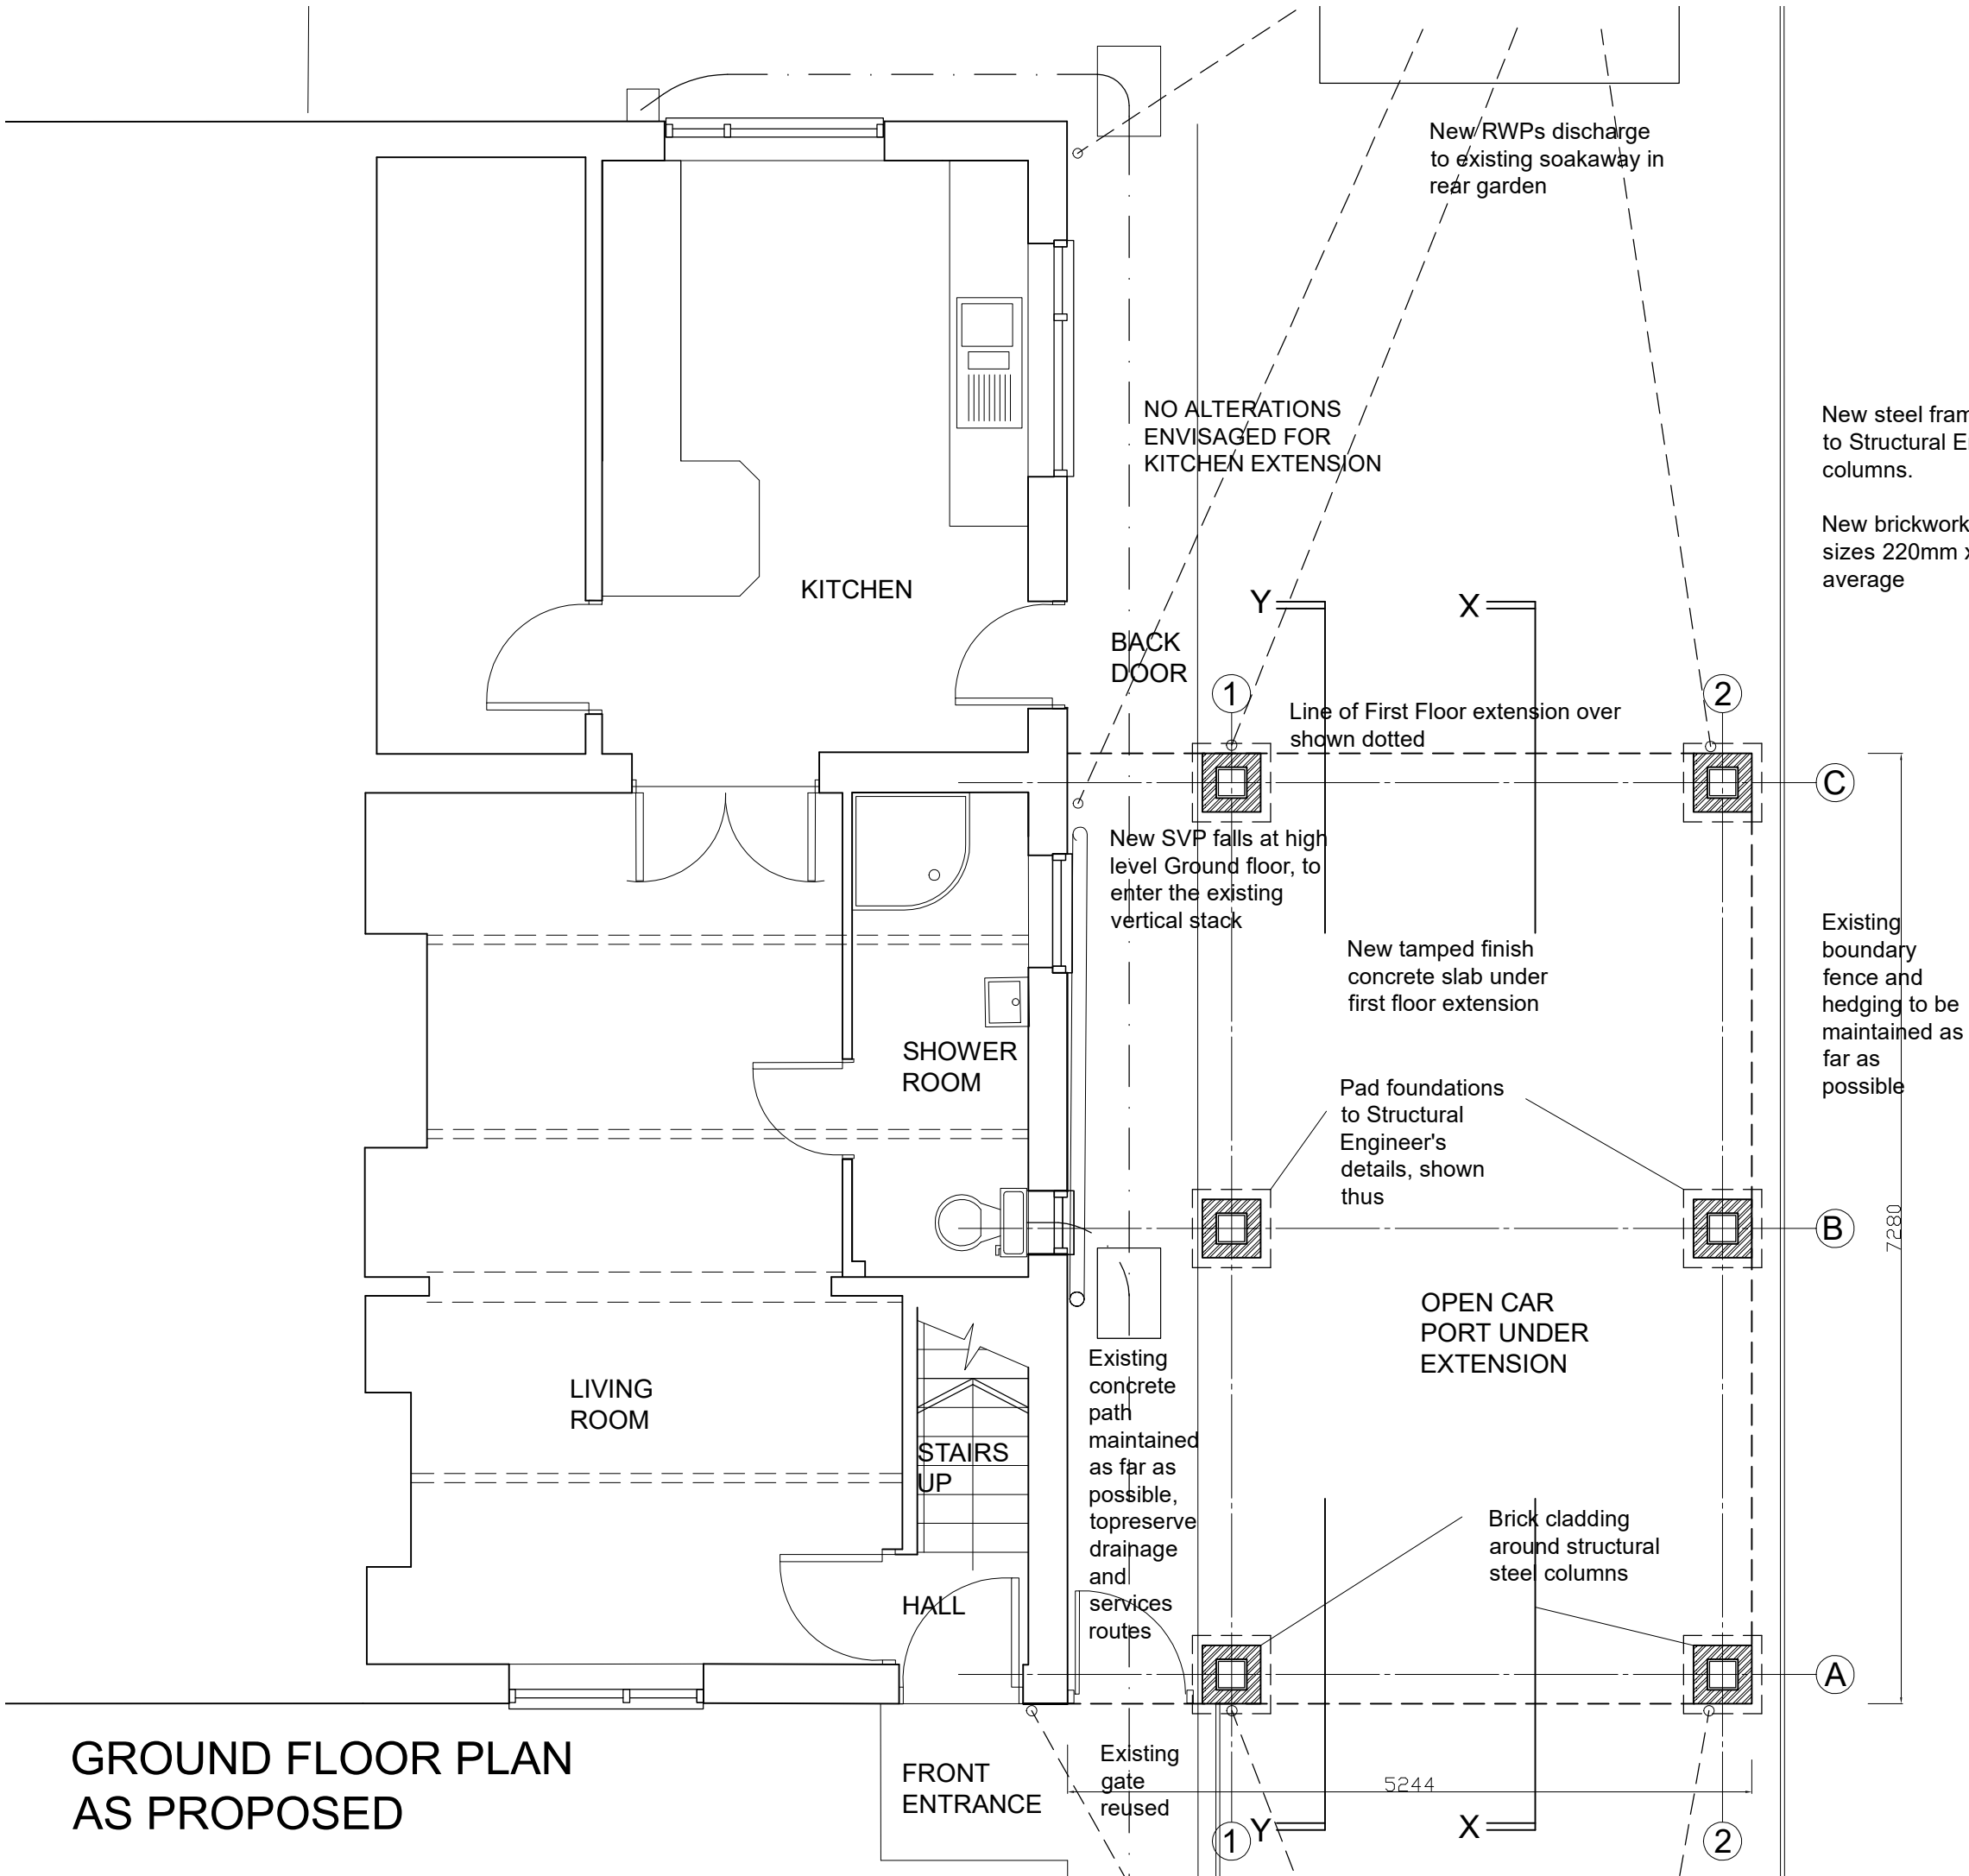


20 Campains Lane  
Proposed Alterations for  
Mrs A Patel

GF Plan as Proposed  
22.07.2016 Scale 1:50 @ A3

Drg No 1606/AB 1201C

- A 22.07.16 Initial draft
- B 31.07.16 Additional RWPs added
- C 08.09.16 Planning drawing