


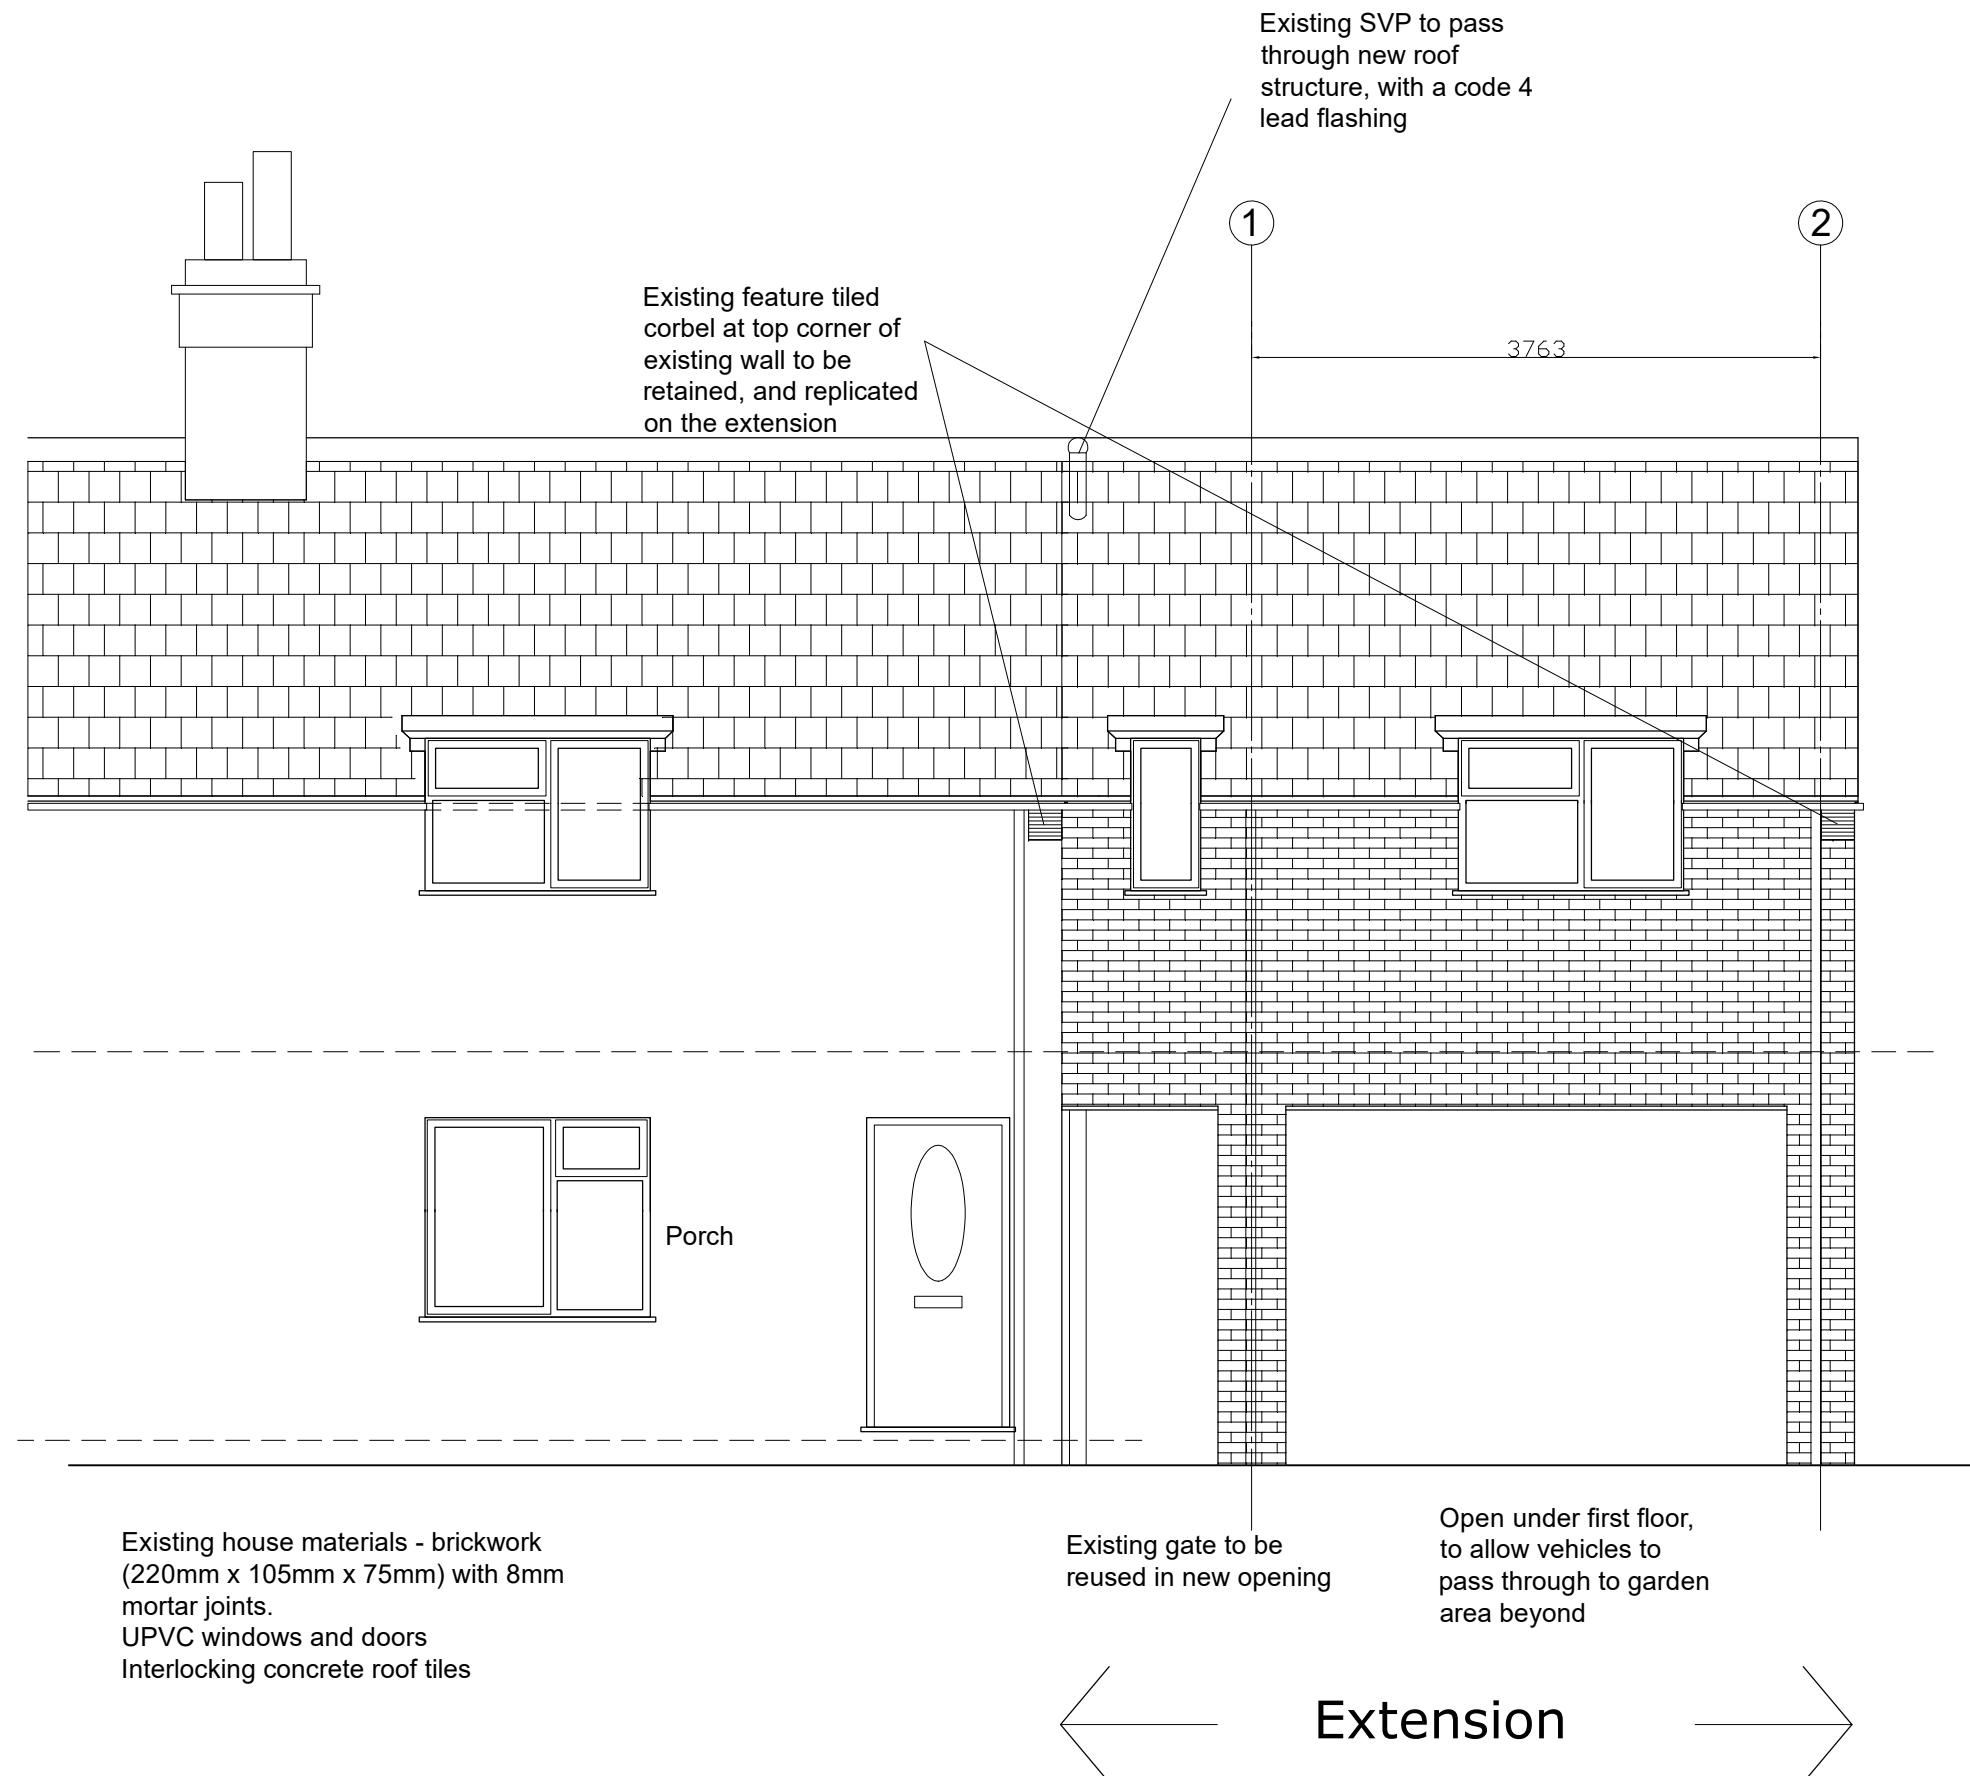

Reclaimed interlocking concrete roof tiles on new extension to match existing as far as possible.

Reclaimed bricks to be used in new extension, to match colour, coursing, and details as far as possible.

New UPVC windows and plain tiled window sills to match the details of the existing building. Code 4 lead roofcovering over the flat roof areas over the windows, with rolled joints as existing. New roof to be insulated to current Building Regulations standards, including ventilation requirements.

New UPVC RainWater guttering on galvanised fixing brackets, to match existing. Note that the guttering no longer passes in front of the windows as additional downpipes have been introduced.

New UPVC Rain Water Pipe (RWP) to take additional flow off extension roof, and discharge it to the existing soakaway in the front garden

20 Campains Lane Proposed Alterations for Mrs A Patel

SW Elevation as proposed
27.07.2016 Scale 1:50 @ A3

Drg No 1606/AB 1401C

- A 27.07.16 Initial draft
- B 31.07.16 Amended RWPs
- C 08.08.16 Planning Drawing

SOUTH WEST (FRONT) ELEVATION AS PROPOSED