
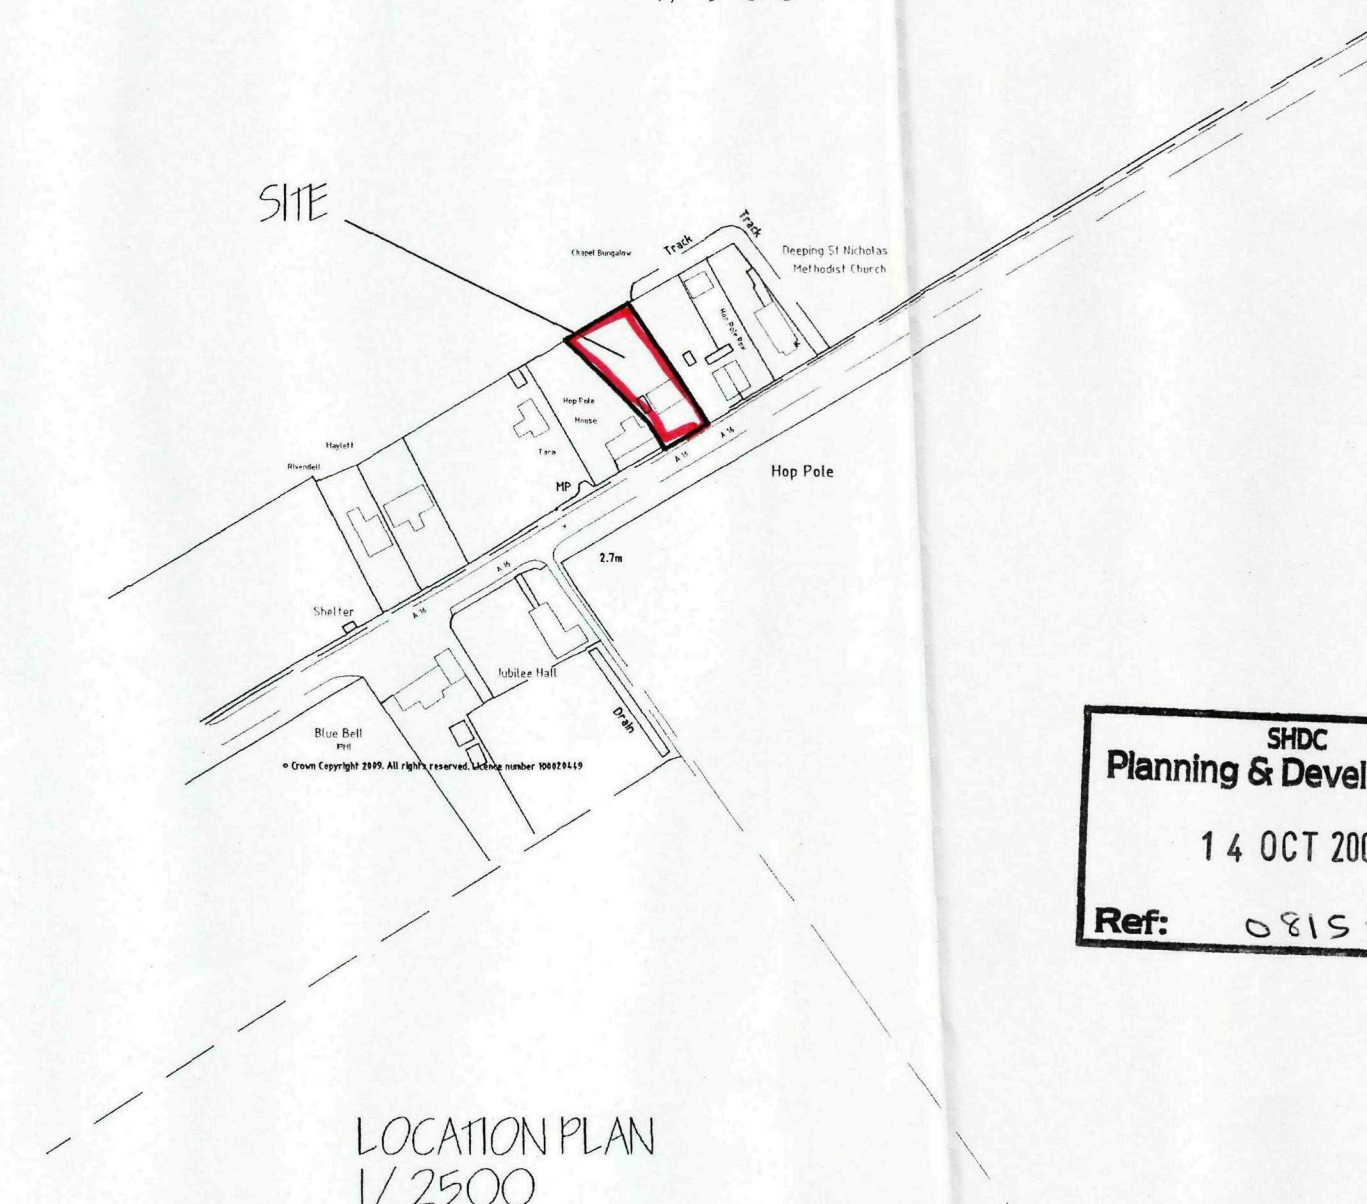
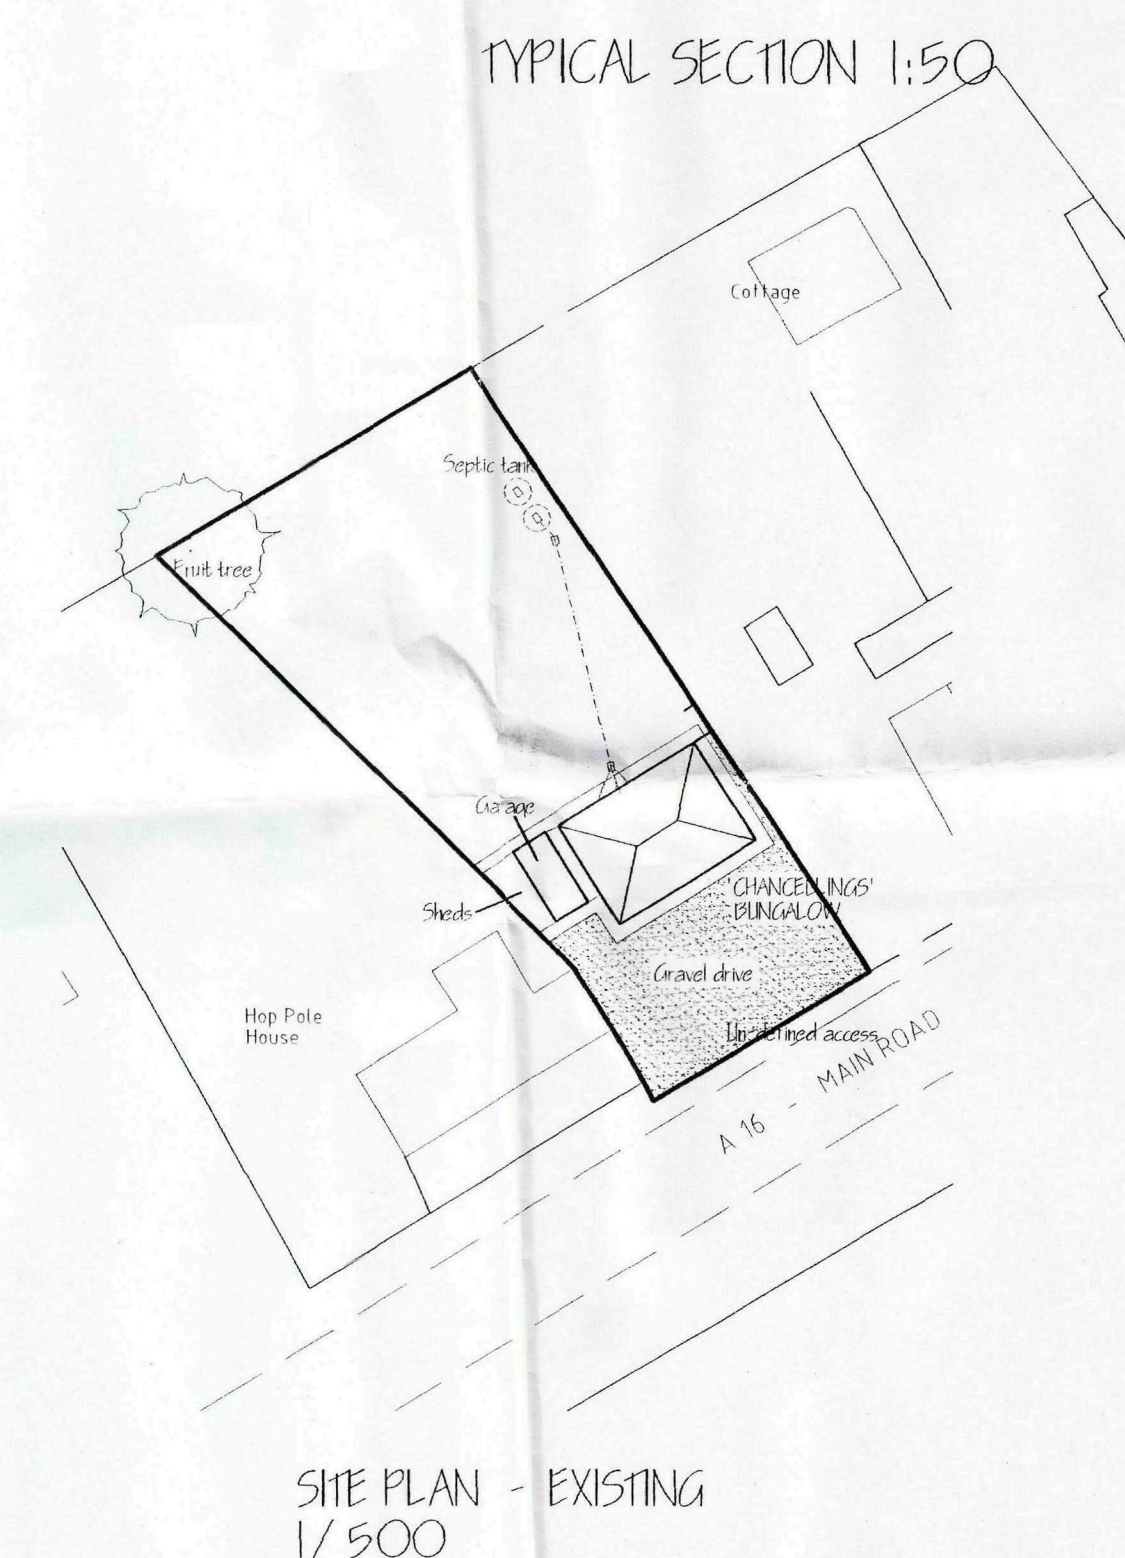
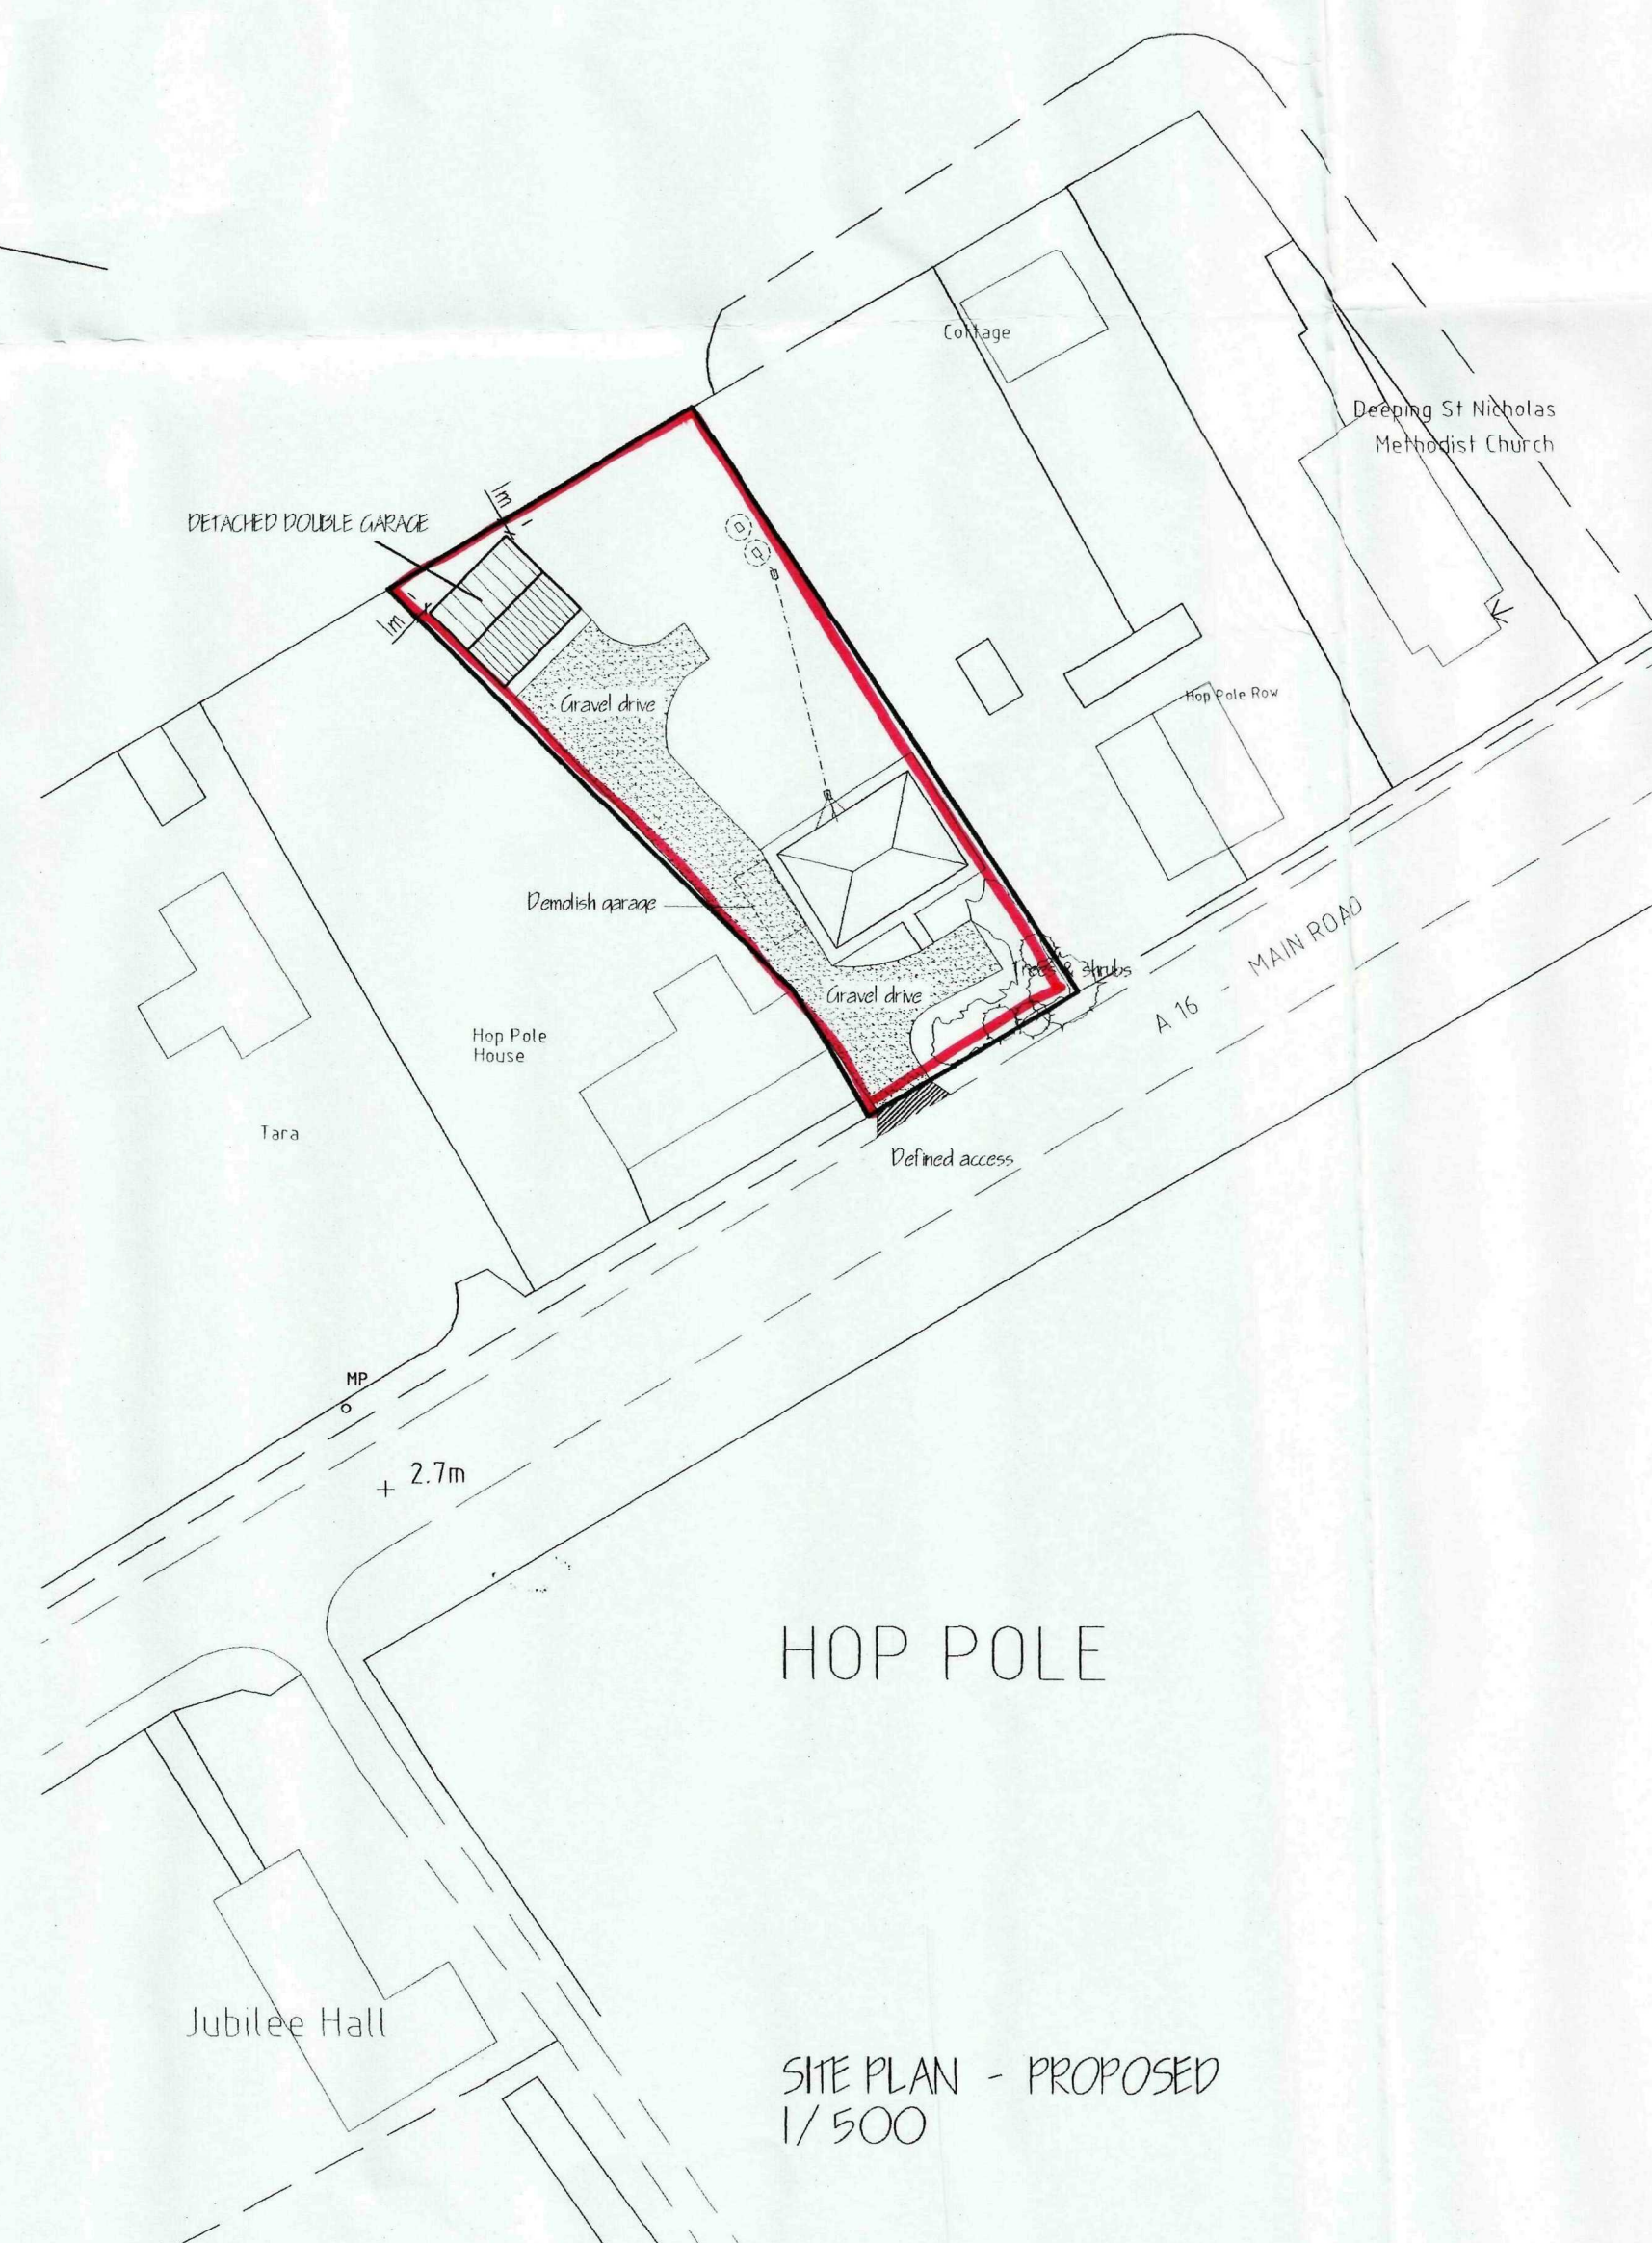
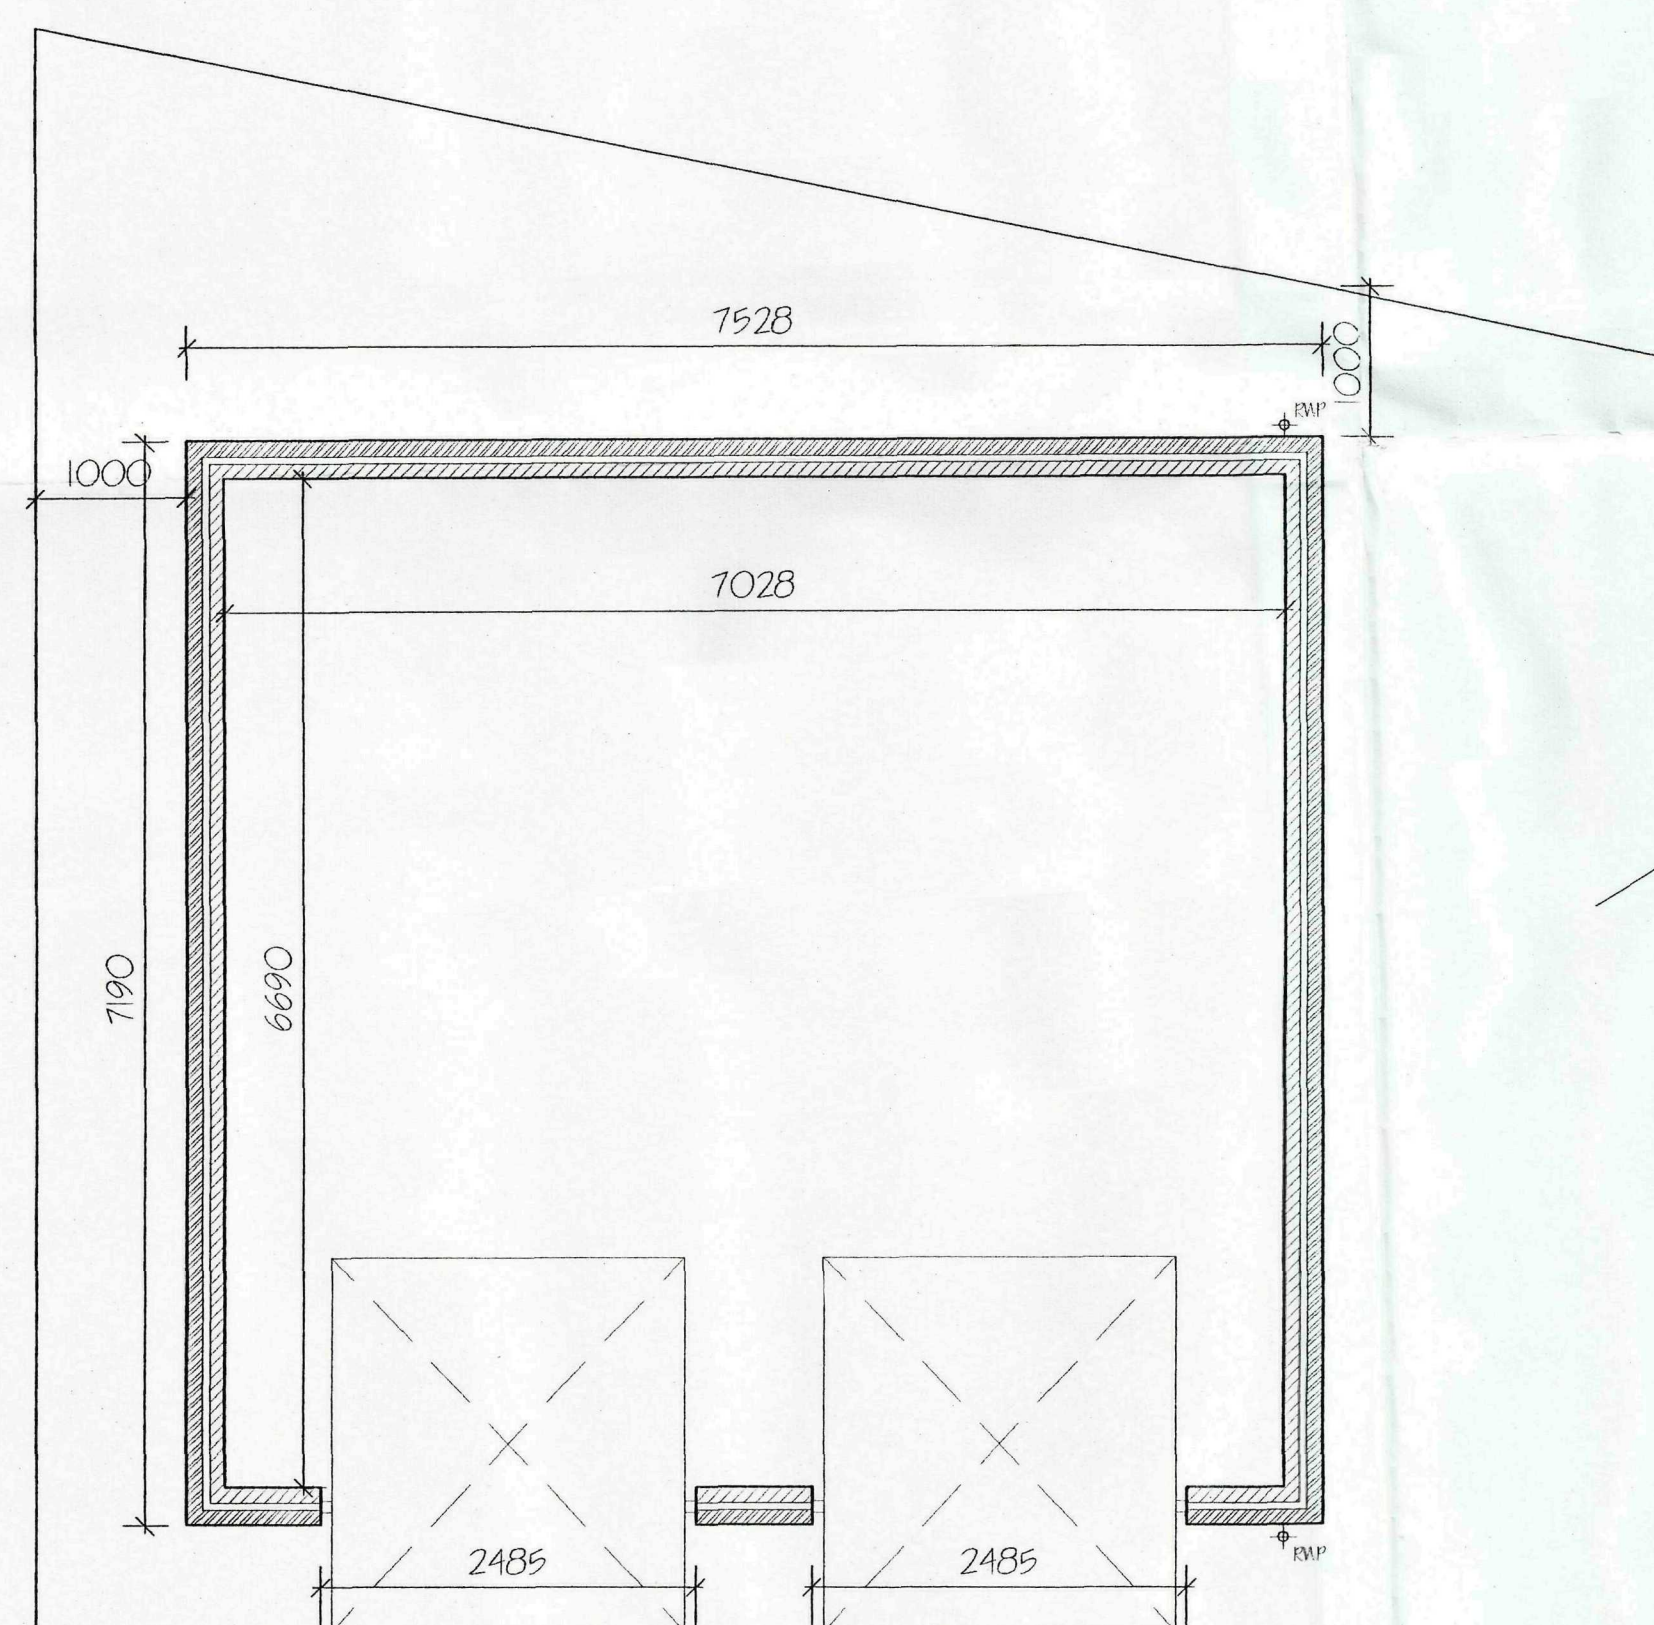
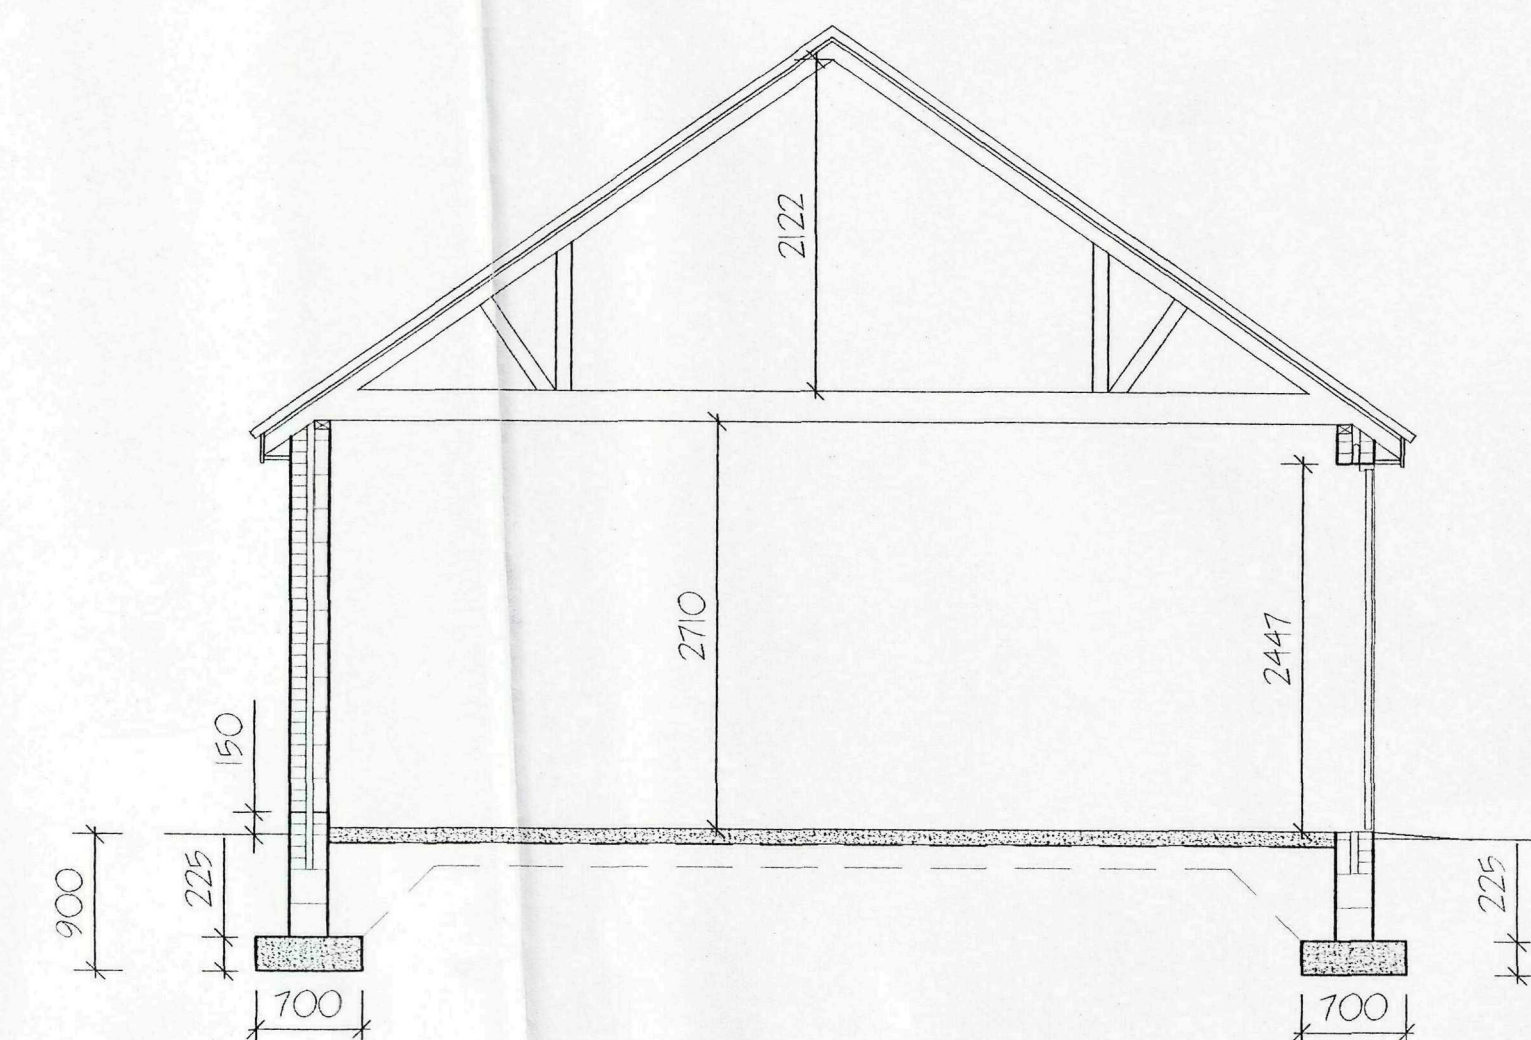
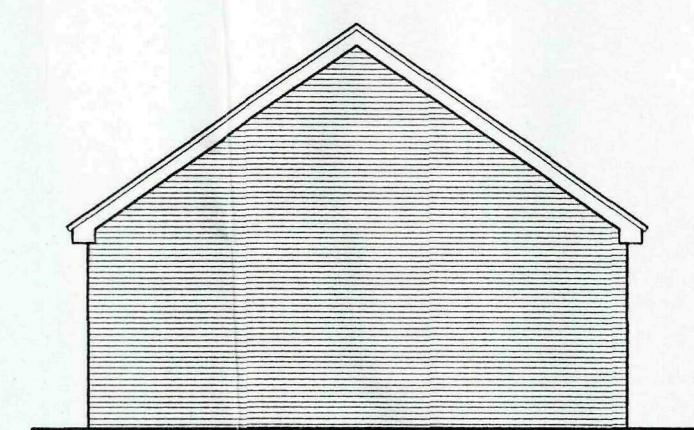
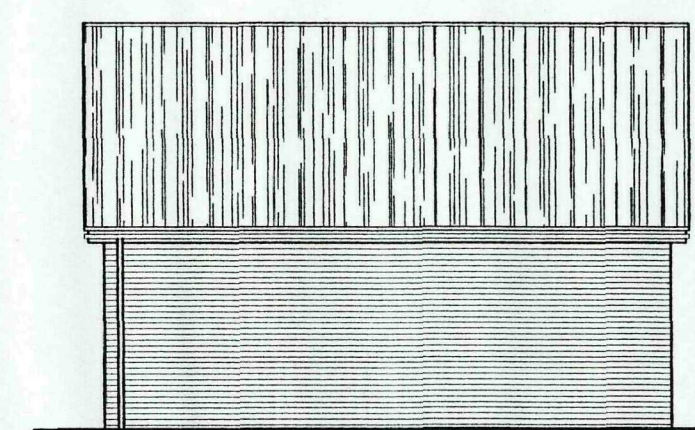
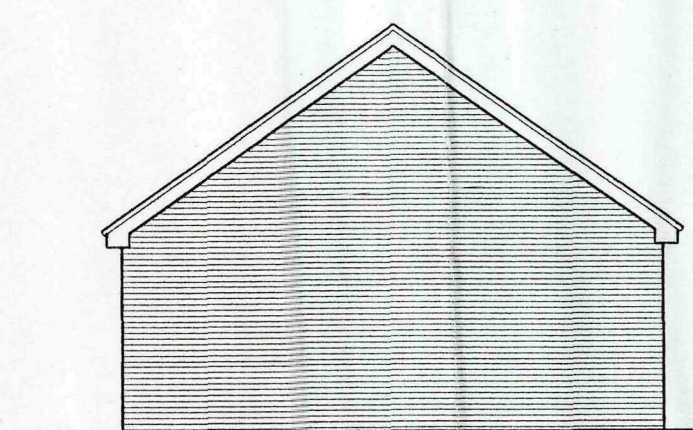


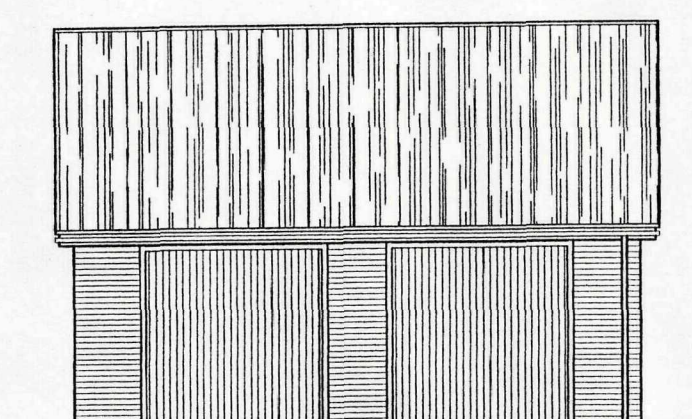

A	PLANNING APPLICATION	OCT 09

ref: revision date:

G. R. MERCHANT LTD.

I.ENG AMICE FIWO

**ARCHITECTURAL, STRUCTURAL
AND LAND DRAINAGE
CONSULTANTS**

**4 Wrights Mews
12A Park Road, Holbeach,
Spalding, Lincs. PE12 7EE**

**Tel: 01406 490800
Fax: 01406 425744**

E-Mail: gr.merchant@btconnect.com

Project
DETACHED DOUBLE GARAGE
CHANCELLINGS BUNGALOW
MAIN ROAD, HOP POLE, DEEPIING ST NICHOLAS
SPALDING Lincs PE11 3HT

Client
MR T. J. JACKSON

Drawing

PROPOSED ELEVATIONS
PROPOSED PLANS
TYPICAL SECTION, LOCATION PLAN

Job Ref. 2009-09	Drawing No. 04A
Date JULY 2009	Drawn GRM/SLB

Scales	AS NOTED
--------	----------

[illegible]

DRAWING TO BE READ IN
CONJUNCTION WITH SEPARATE
SPECIFICATION