


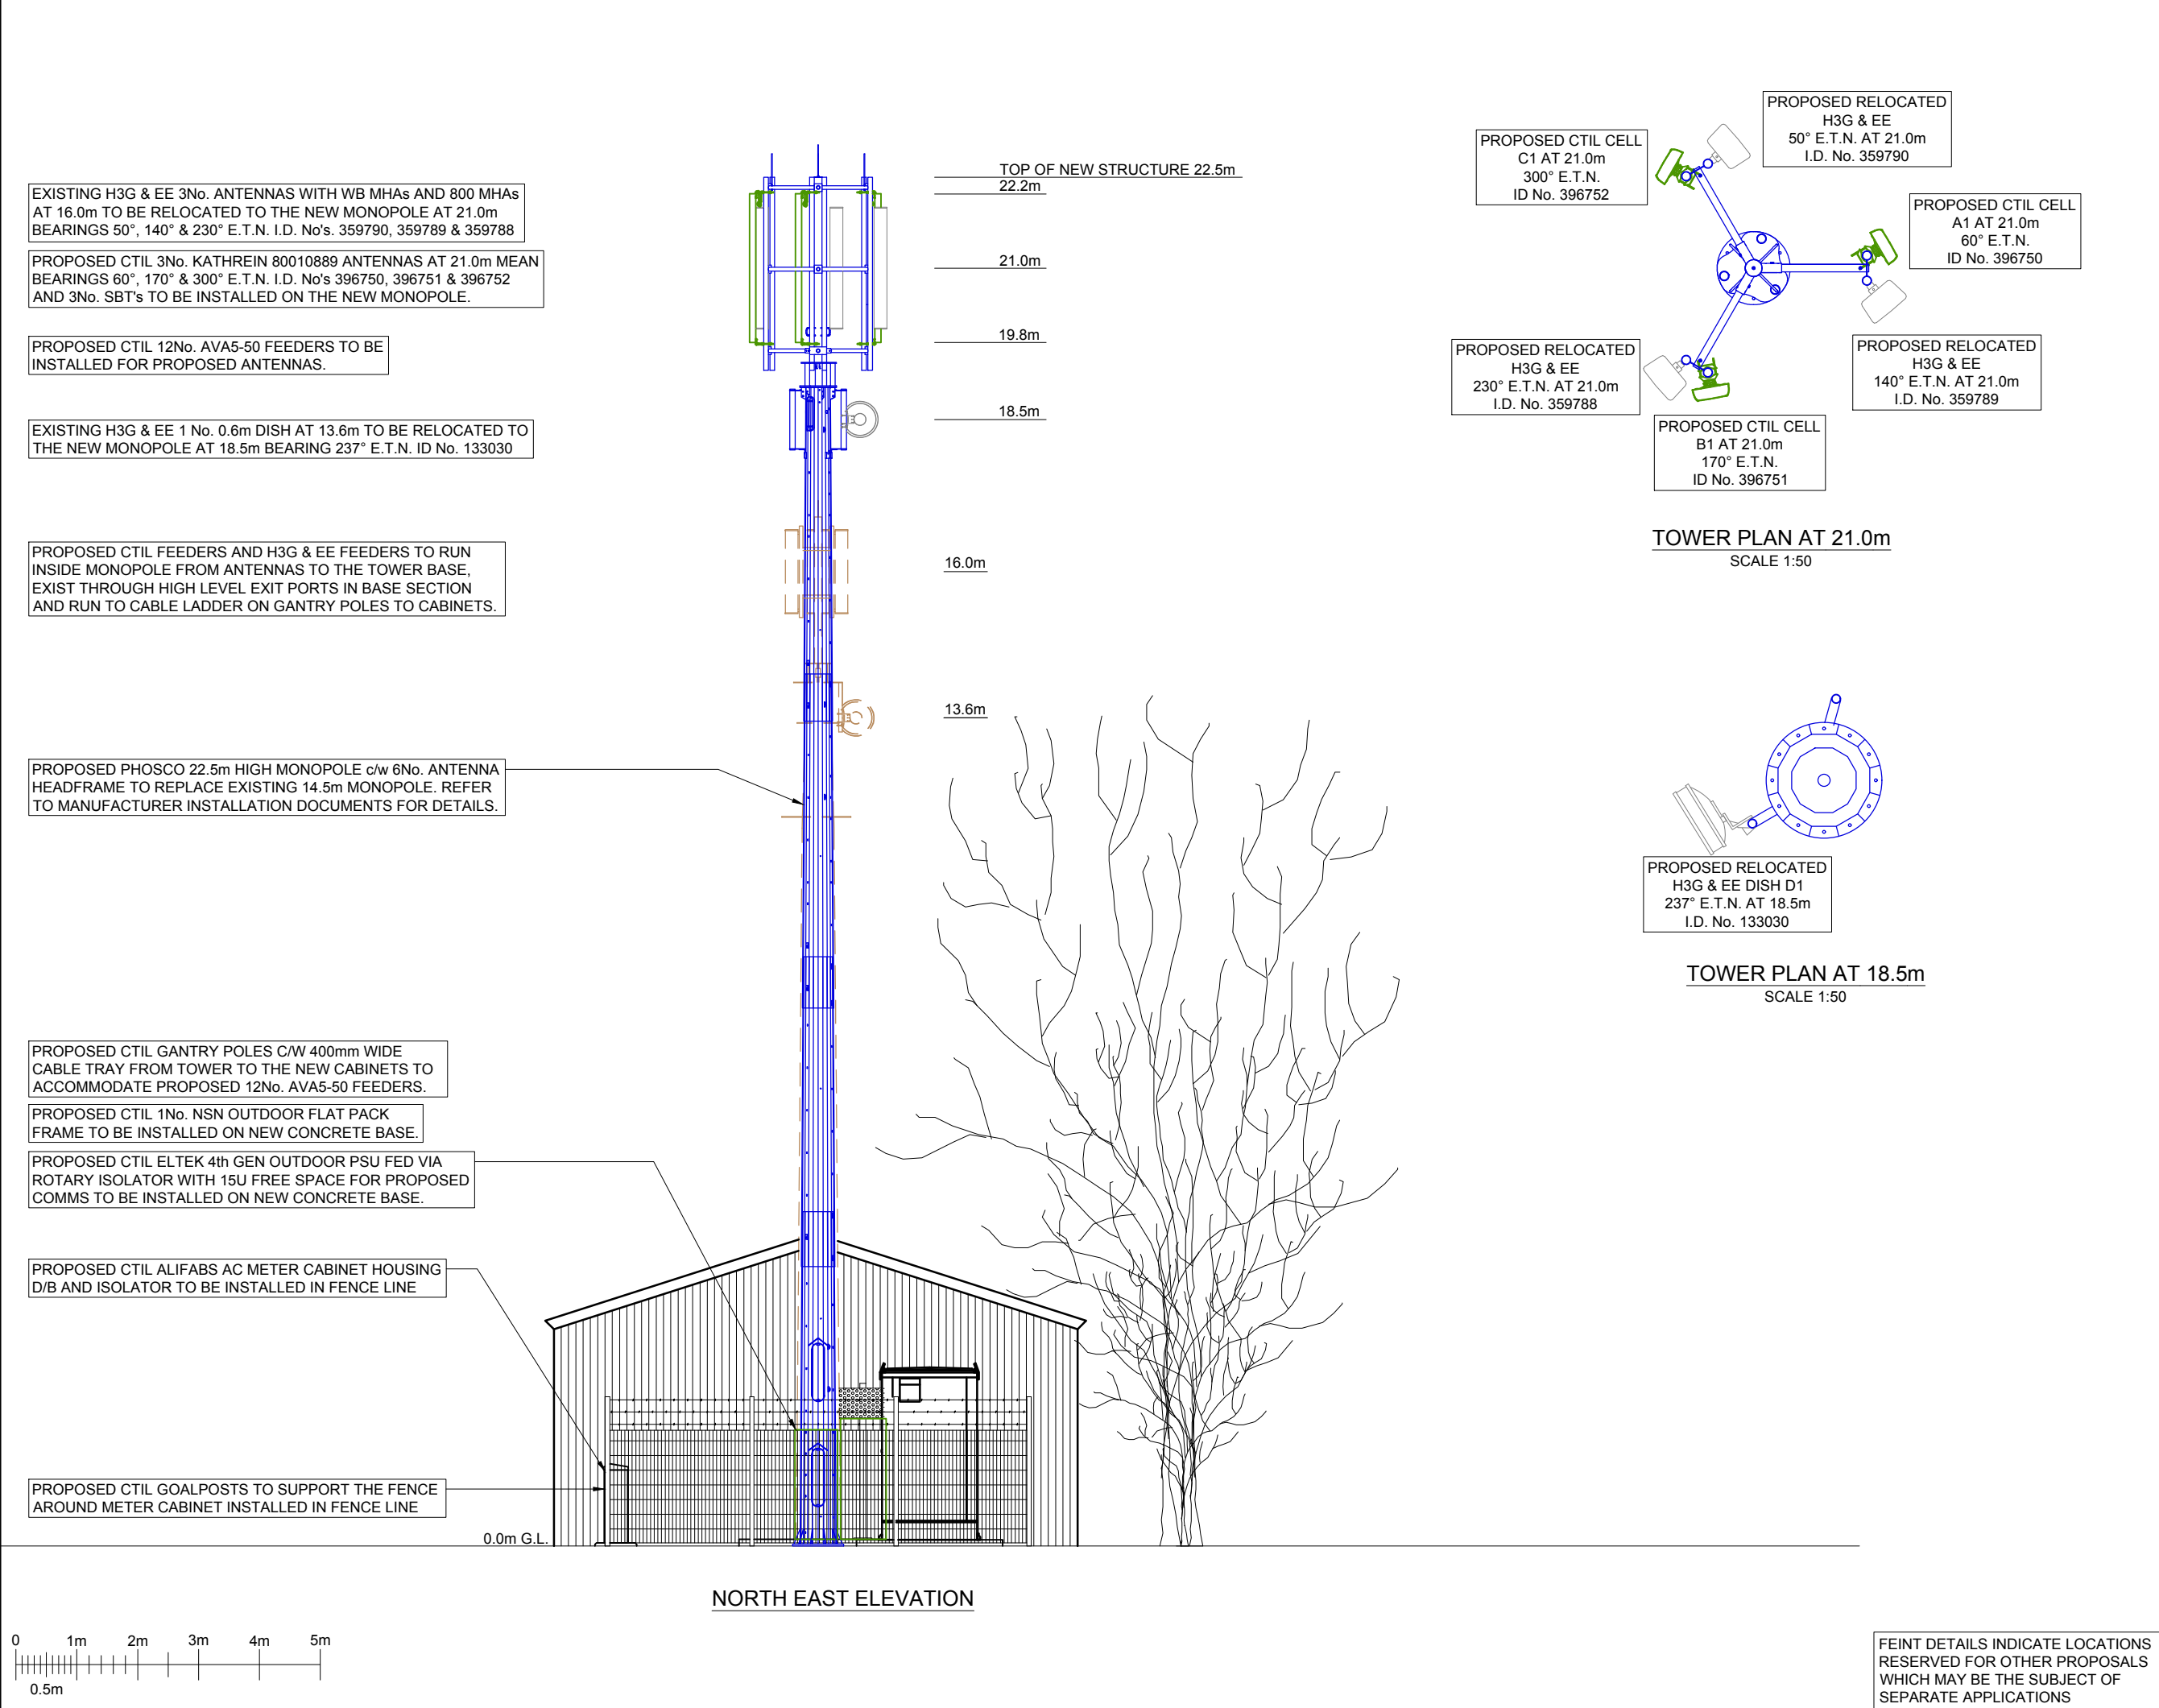

©2010 Arqiva
All rights reserved. No part of this publication may be reproduced, stored in a retrieval system or transmitted in any form or by any means (Electronic, Mechanical, Photocopying, Recording or otherwise), without the prior written consent of the Company.

NOTES				
PROJECT No. 194333				
CSID		23607020		
VFID		TBC		
CSR		80581		
CELL No.		80581O2		
3.A	PROJ No	194333		
	PLANNING ISSUE		13/07/17	HFC
3	PROJ No	176224		
	As Built		15/12/15	WHP JH
2	PROJ No	176224		
	PLANNING		28/09/15	WHP MF
1	PROJ No	176224		
	CONVERSION		06/07/15	JH JH
0	PROJ No	0		
	O DRIVE MIGRATION		31/05/11	IM IM
ISS	REVISION		DATE	DRN APP
arqiva Crawley Court, Winchester, Hampshire, SO21 2QA Tel. 01962 823434, Fax. 01962 822378				
SITE No 160982				
PORTERS FARM				
MAIN ROAD				
DEEPING ST. NICHOLAS				
LINCOLNSHIRE				
PE11 3DG				
NGR		TF 20630 15620		
OS GRID		520630 315620		
TITLE				
ELEVATION				
PROPOSED				
CTIL				
SCALE 1:100				
DRAWN		IM	31/05/11	
APPROVED		JH	15/12/15	
DRG No.		Sheet 1 of 1		Rev
160982-22-150-MD003				3.A