


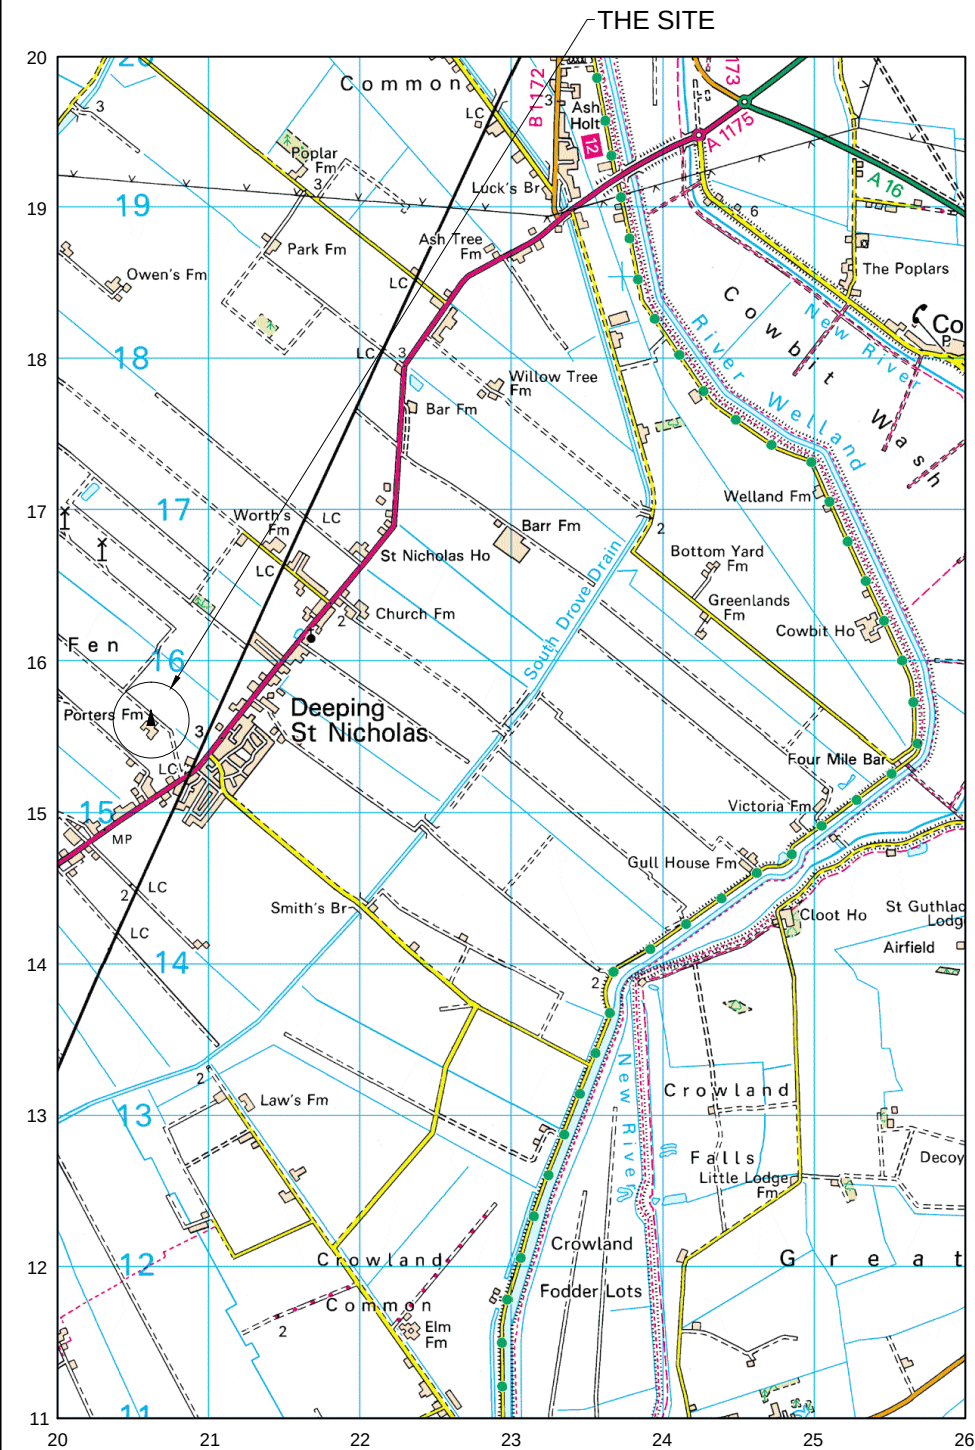

LOCATION PLAN  
SCALE 1:50,000



LOCATION PLAN  
SCALE 1:2500



©2010 Arqiva  
All rights reserved. No part of this publication may be reproduced, stored in a retrieval system or transmitted in any form or by any means (Electronic, Mechanical, Photocopying, Recording or otherwise), without the prior written consent of the Company.

NOTES  
BASED UPON ORDNANCE  
SURVEY DIGITAL DATA  
WITH THE PERMISSION OF  
THE CONTROLLER OF HER  
MAJESTY'S STATIONARY  
OFFICE, © CROWN  
COPYRIGHT. LICENCE NO.  
100044560

O.S. LANDRANGER MAP  
No. 130

|         |                                 |          |         |
|---------|---------------------------------|----------|---------|
| PROJ No |                                 |          |         |
| PROJ No |                                 |          |         |
| PROJ No |                                 |          |         |
| PROJ No |                                 |          |         |
| 1       | PROJ No 194333<br>LOCATION PLAN | 03/08/17 | KG JY   |
| ISS     | REVISION                        | DATE     | DRN APP |

**arqiva**  
Crawley Court, Winchester, Hampshire, SO21 2QA  
Tel. 01962 823434, Fax. 01962 822378  
SITE No 160982  
PORTERS FARM  
MAIN ROAD  
DEEPING ST. NICHOLAS  
LINCOLNSHIRE  
PE11 3DG

|                     |    |                |     |
|---------------------|----|----------------|-----|
| NGR                 |    | TF 20630 15620 |     |
| OS GRID             |    | 520630 315620  |     |
| TITLE               |    |                |     |
| LOCATION PLAN       |    |                |     |
|                     |    |                |     |
| SCALE               |    | SEE DRAWING    |     |
| DRAWN               | KG | 31/07/17       |     |
| APPROVED            | JY | 03/08/17       |     |
| DRG No.             |    | Sheet 1 of 1   | Rev |
| 160982-00-004-ML001 |    | 1              |     |