
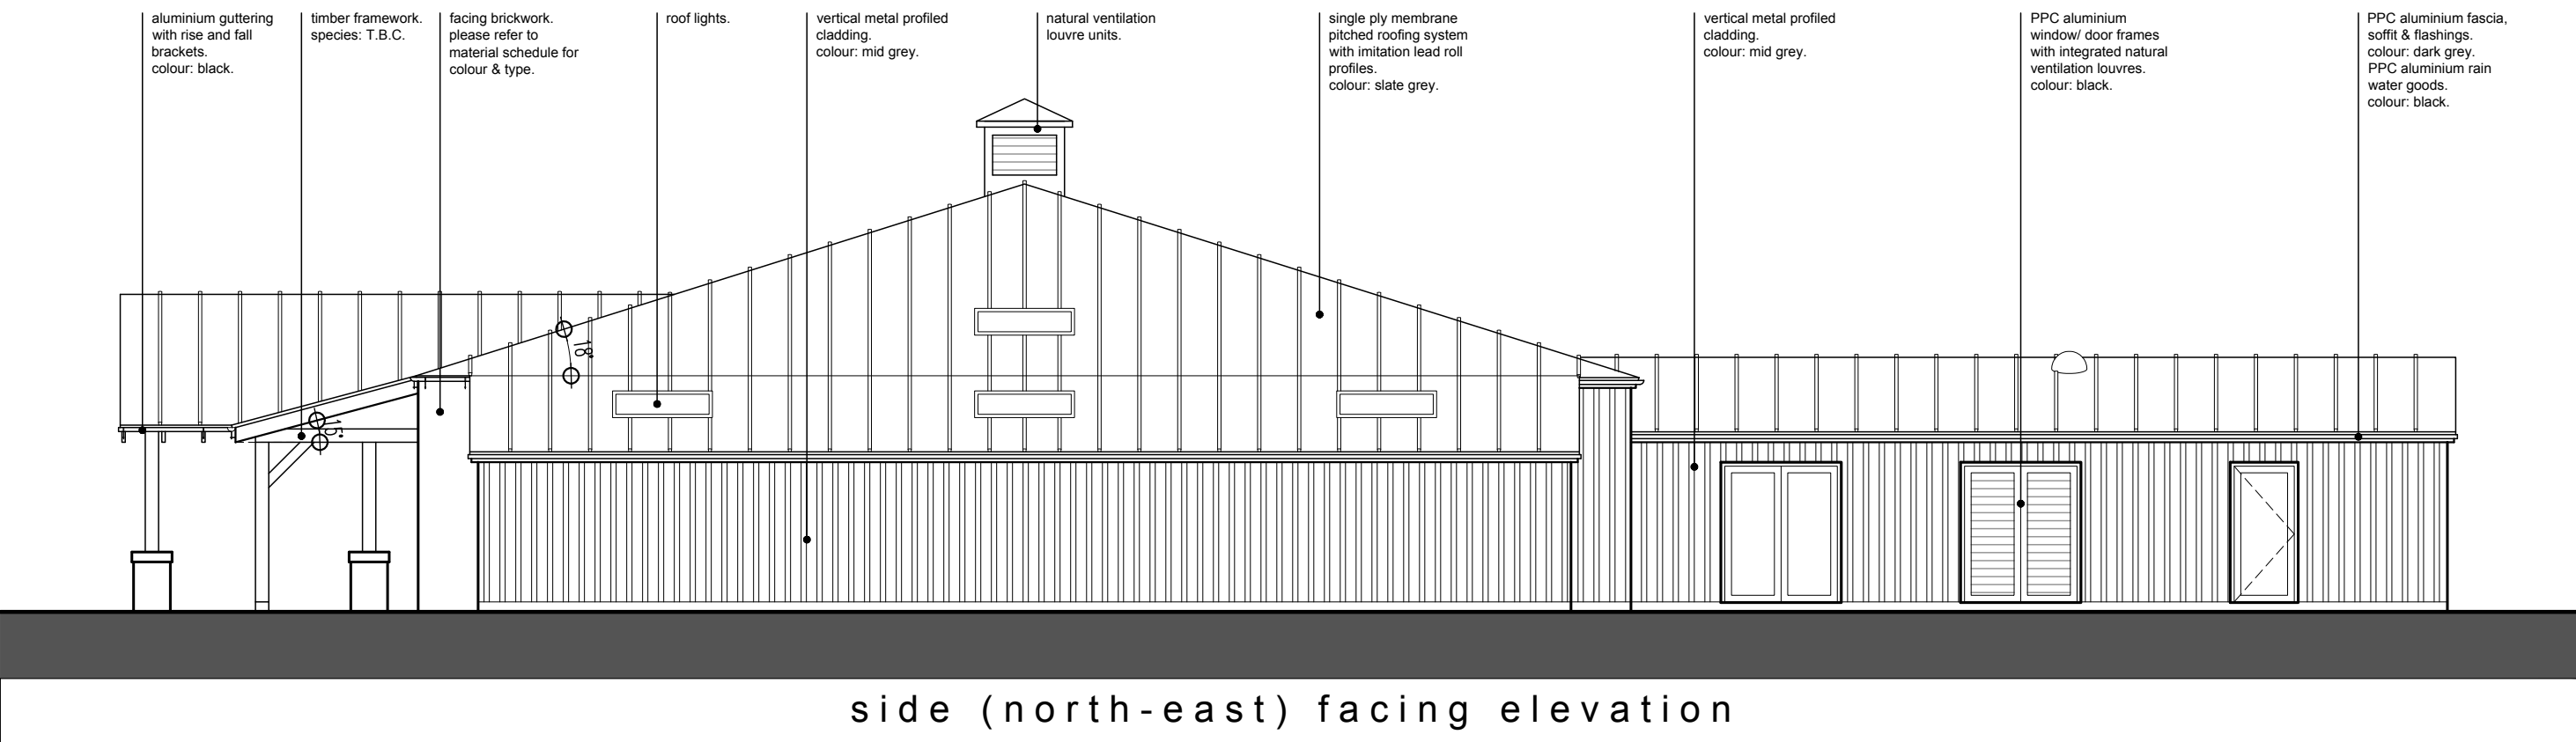
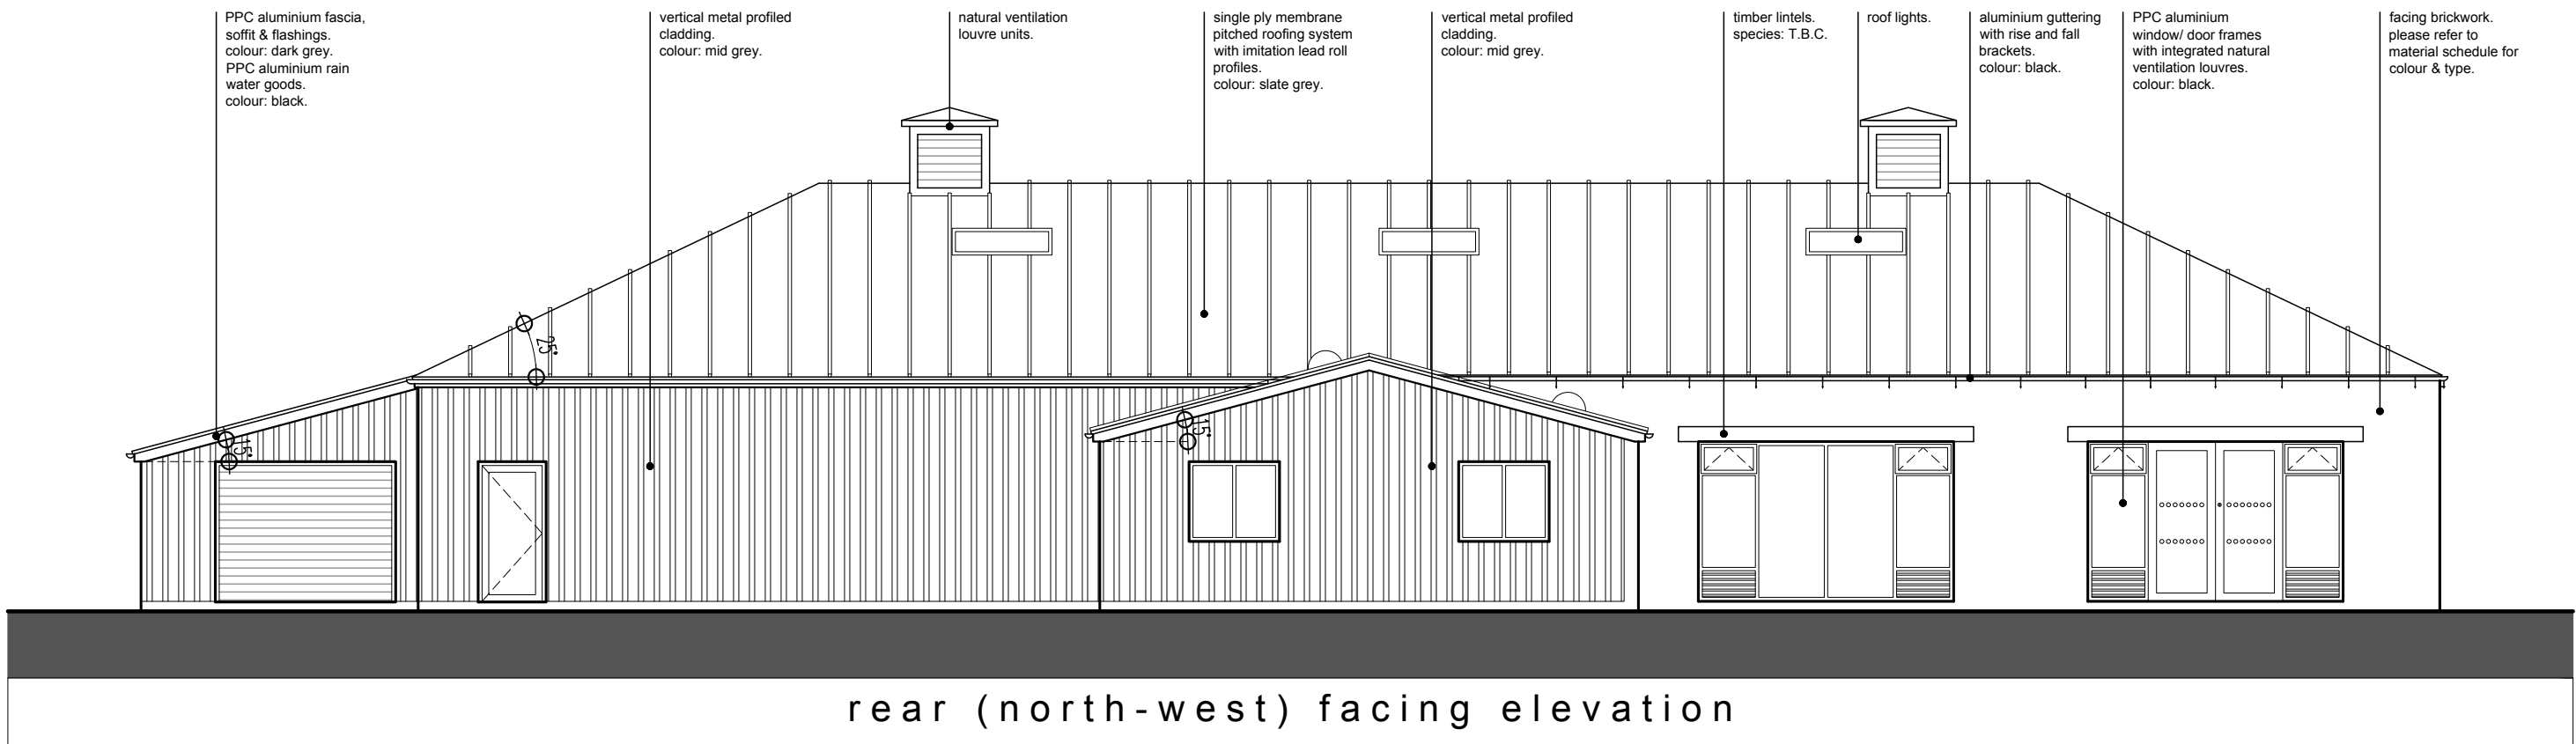
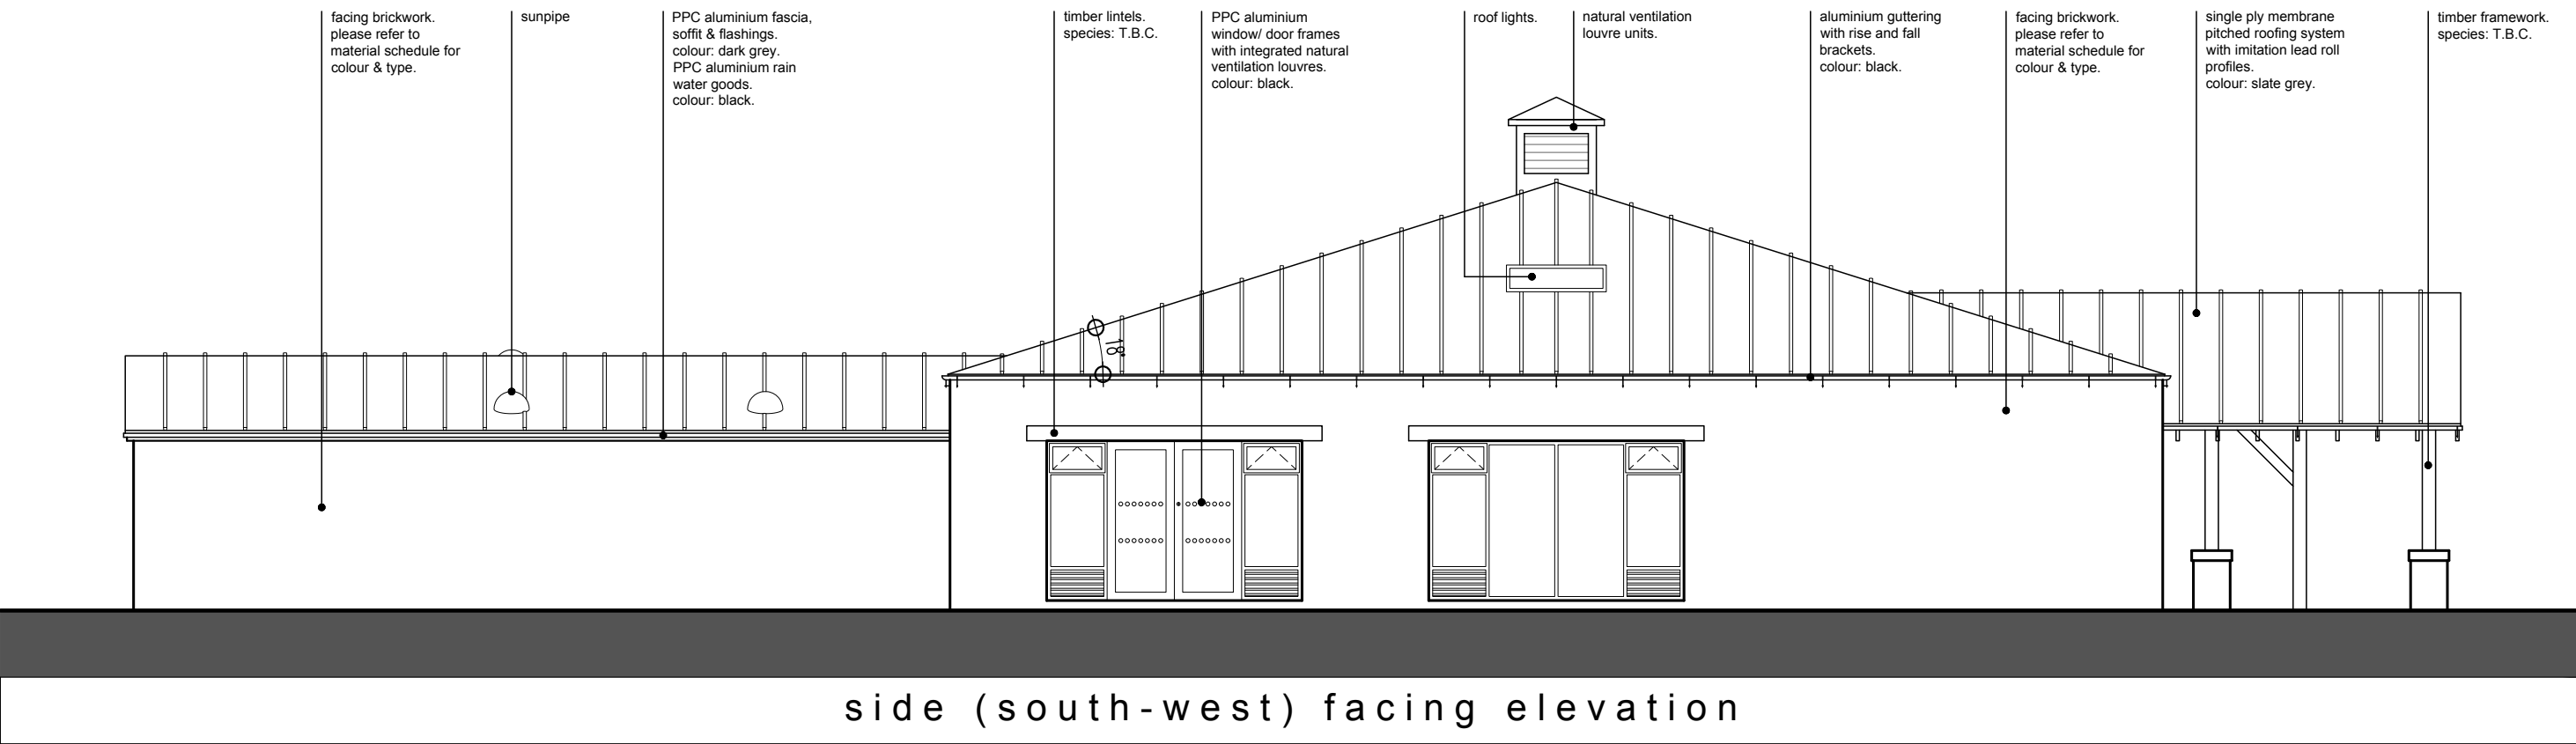


SCALE 1:100

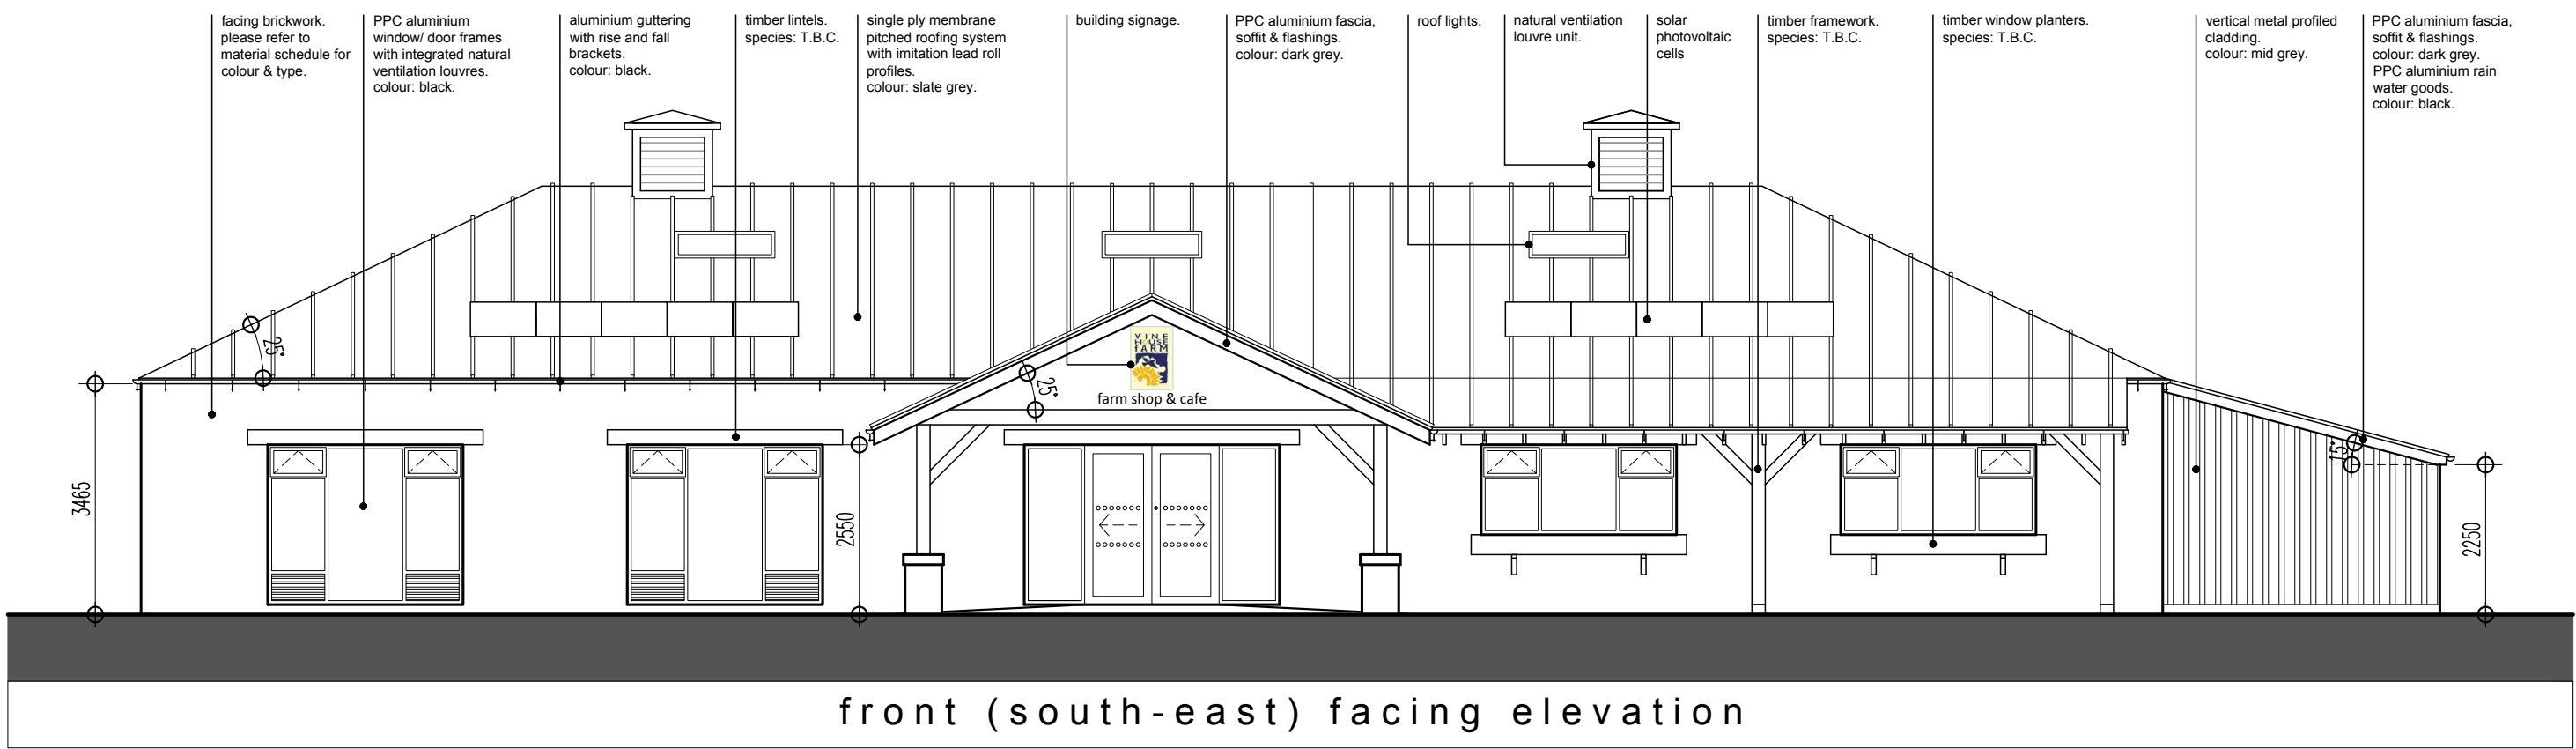

F04	minor amendments	10.08.17
F03	minor amendments	07.08.17
F02	general updates	11.07.17
F01	preliminary issue for comment	15.06.17

revision note date

client

Lindum Group

project title

New Farm Shop & Cafe
Vine House Farm

drawing title

Proposed Elevations

drawing status

Feasibility

scale	date	
1:100 @ A1	August 2017	
project number	drawing number	revision
2353	AK0801	F04

