


This drawing is copyright of DT Architects. Do not scale from this drawing. Check all dimensions onsite. The contractor shall bring any discrepancies immediately to the notice of the Architect.

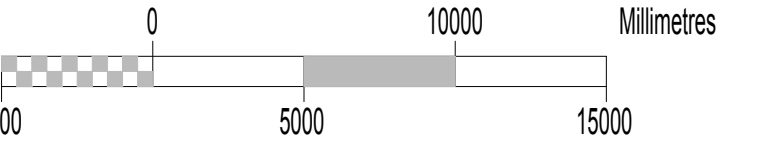

SCALE 1:250

EXTERNAL SURFACE FINISHES

- Gravel
- Tarmac
- Ecodek Composite Decking
Colour: Dark Brown
- Concrete
- Marshall Concrete Flag Paving
Type: Saxon Textured
Colour: Charcoal
- Marshall Concrete Block Paving
Type: Keyblok
Colour: Burnt Ochre
- Soft Landscaping areas to be as indicated on
Landscape Architects DWG

BOUNDARY TREATMENTS

- 1.5m HIGH TIMBER SECURITY FENCING & GATES

F07	updated disabled parking bays hatching and key	29.08.17
F06	car park hatching changed to gravel	08.08.17
F05	minor amendments	07.08.17
F04	added proposed finishes details	26.07.17
F03	minor amendments	24.07.17
F02	preliminary issue for comment	30.06.17
F01	preliminary issue for comment	28.06.17

revision note date

client

Lindum Group

project title

New Farm Shop & Cafe
Vine House Farm

drawing title

Proposed Site Layout Plan

drawing status

Feasibility

scale	date	
1:250 @ A1	August 2017	
project number	drawing number	revision
2353	AL0201	F07

