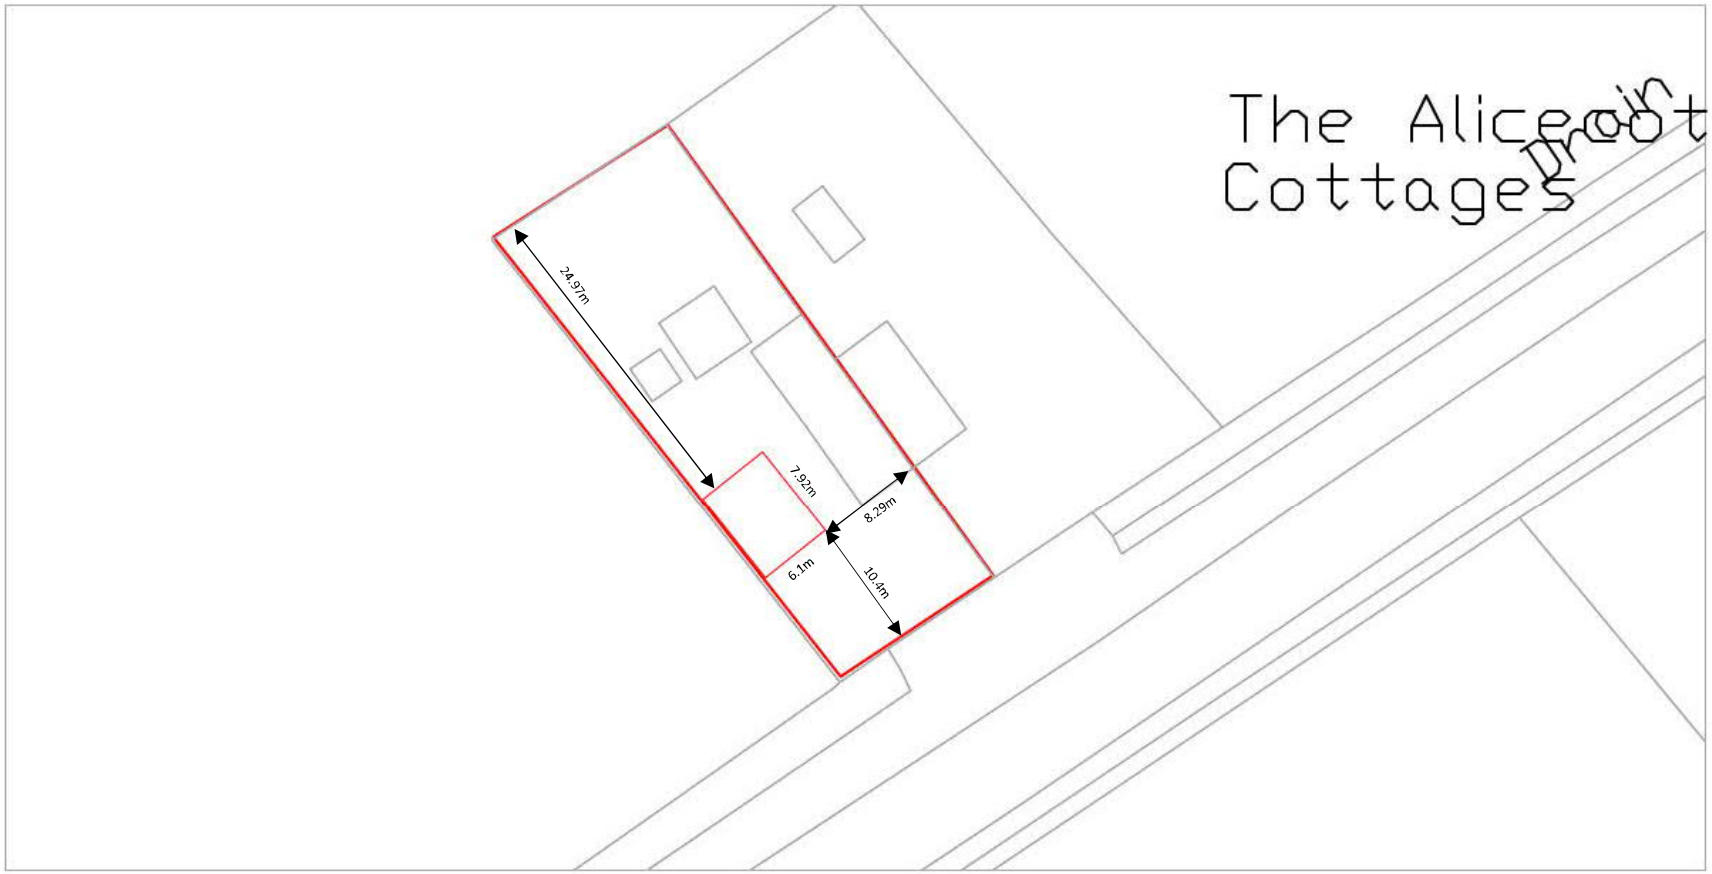


ReQuestAPlan
Map number: TQRQM21141232614579
This Block Plan 1:500
Map Produced for Planning application
© Crown copyright and database rights 2021 OS 100042766
Project ID:
Date of Purchase: 21-05-2021
1 Years Subscription from 21-05-2021 for 1 workstation.

10 m 50 m 100 m