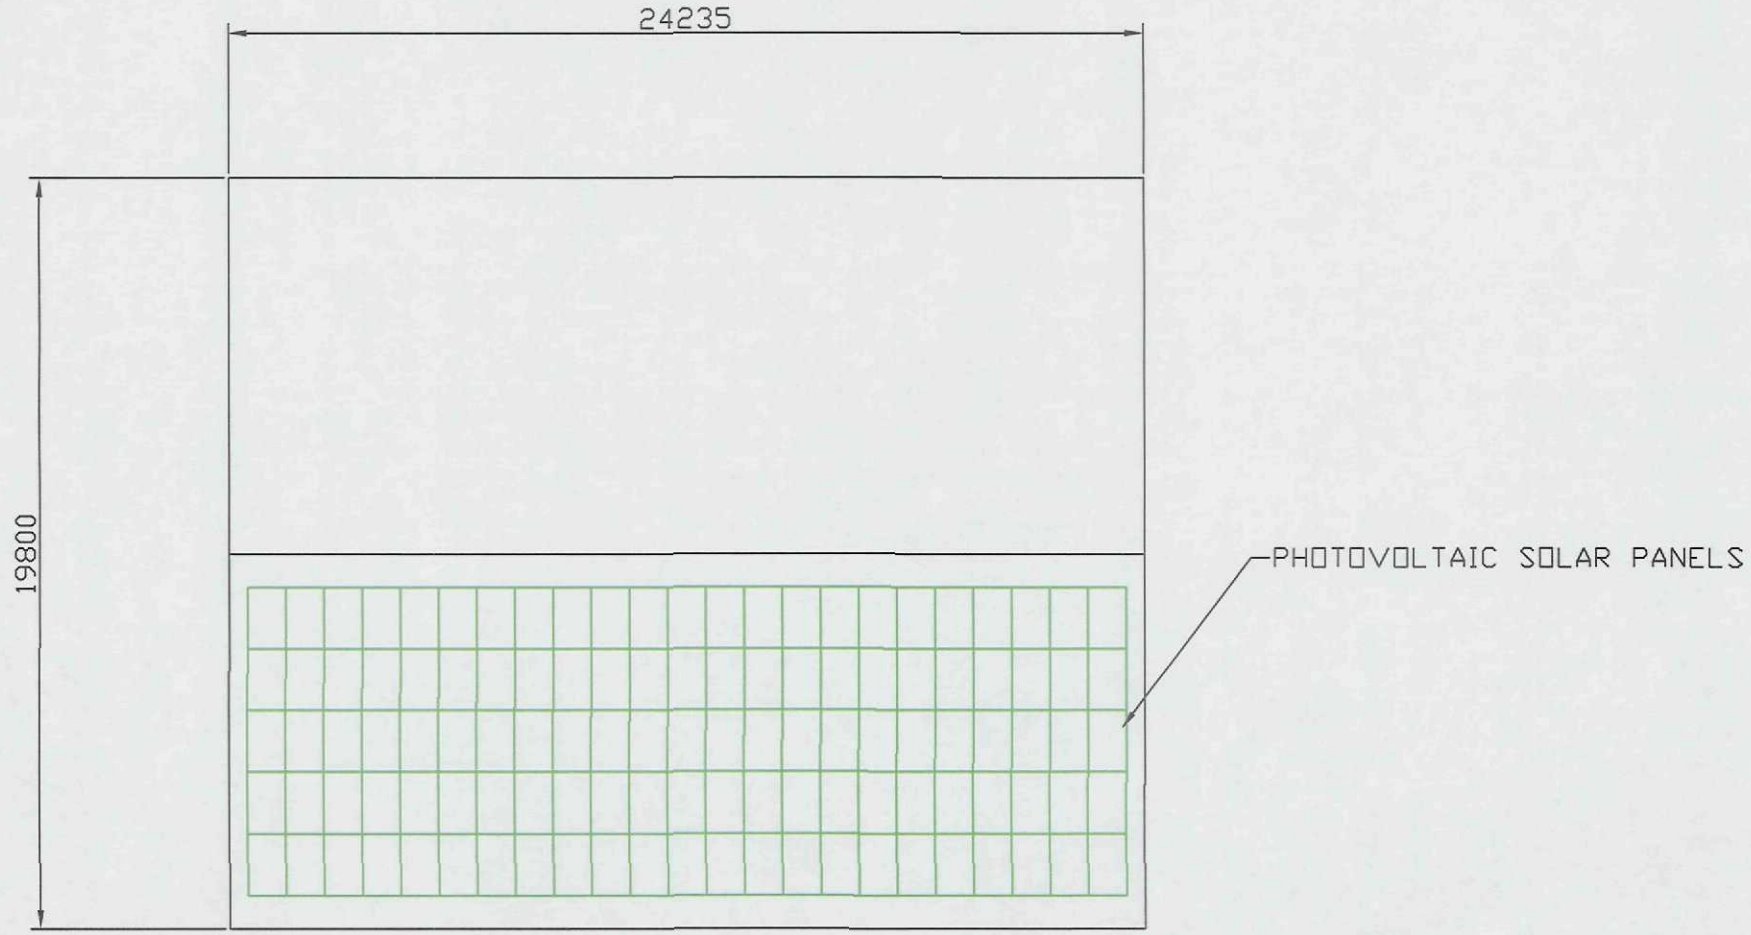


SHDC
Planning & Development
04 NOV 2011
Ref: 0860-11

BARN 2
PLAN VIEW

AW Consulting
Little Bytham. NG33 4RA
01780 410182 07860 502999

CLIENT: LARK ENERGY LTD.		TITLE: VINE HOUSE FARM PLAN VIEW	
DATE: 12/10/11	SCALE: 1:200	DAWN BY: A.M.W.	DRG. NO: VHF02 SHEET 3