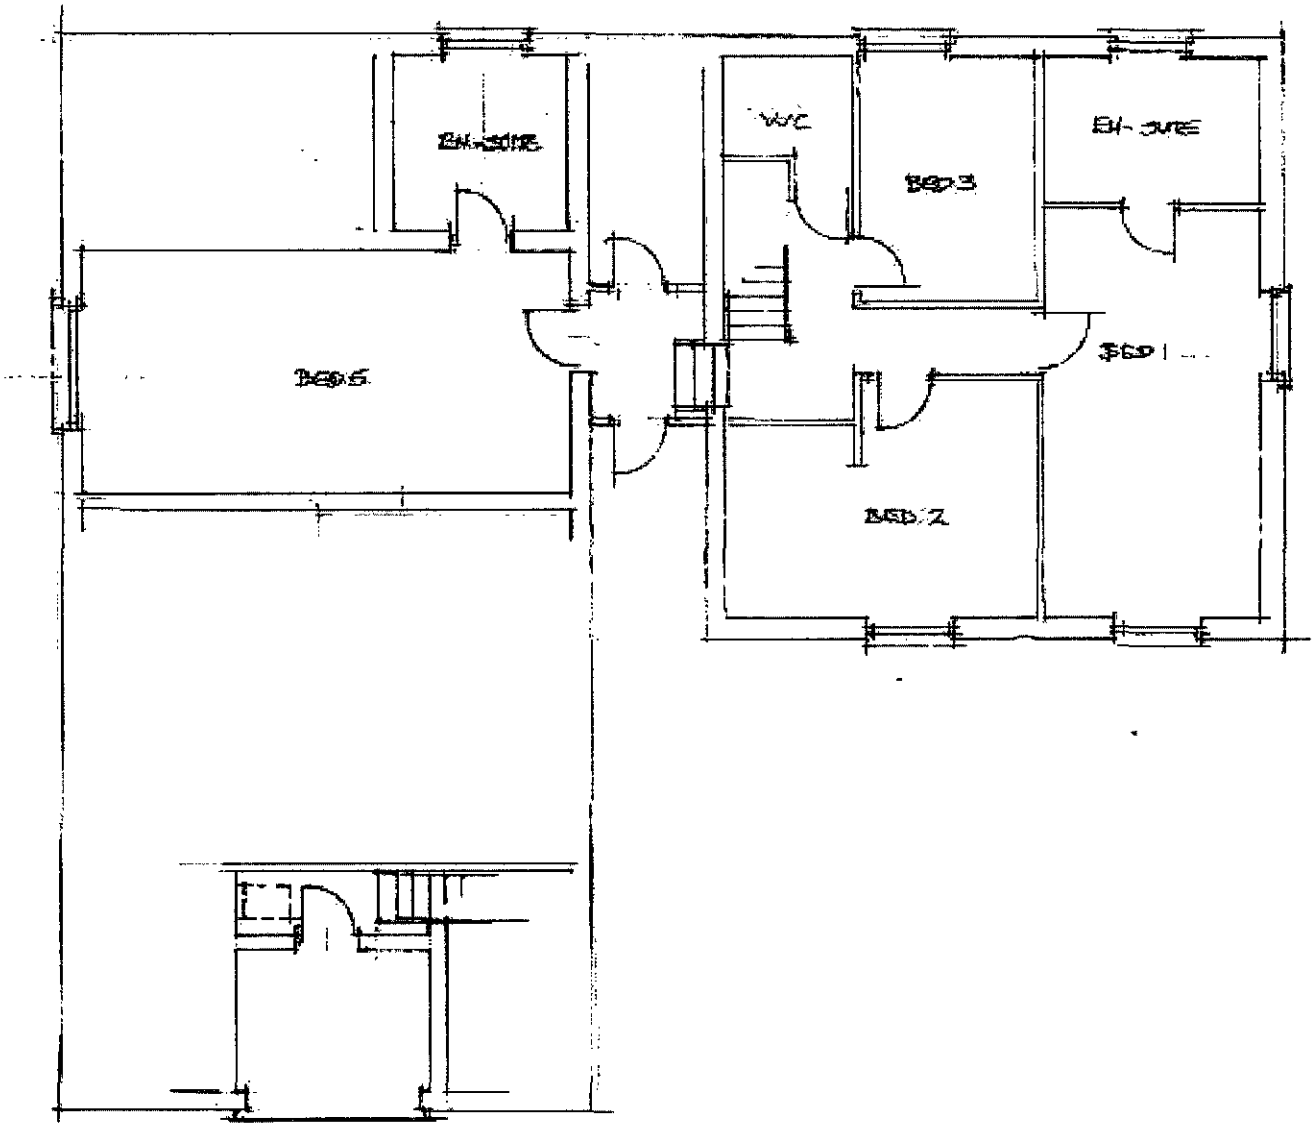


Proposed Alterations At
14 Stowgate
Deeping St James
Lincs

Proposed 1st Floor

Dwg No 5046 / 4
Date August 2015
Scale 1 : 100

Old Court Builders
Matheson House
Overfall Bank
Skegness Road
Lincs
PE12 6TY
Tel 01406 330724