
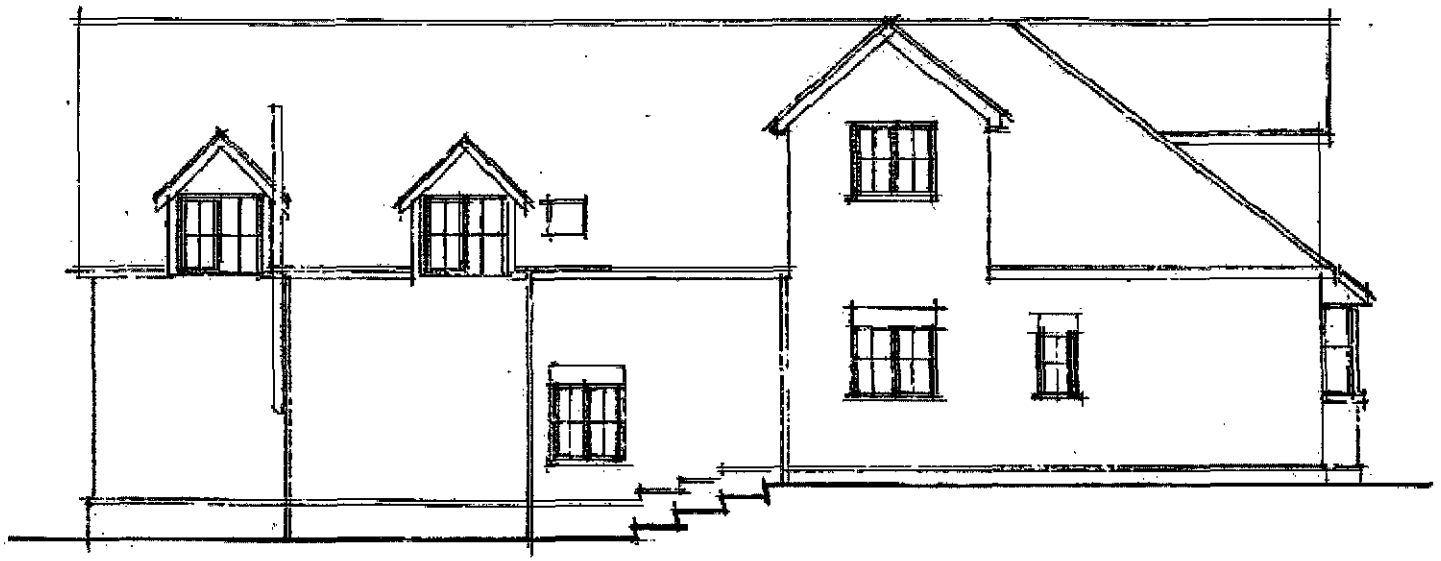


SIDE (NW)

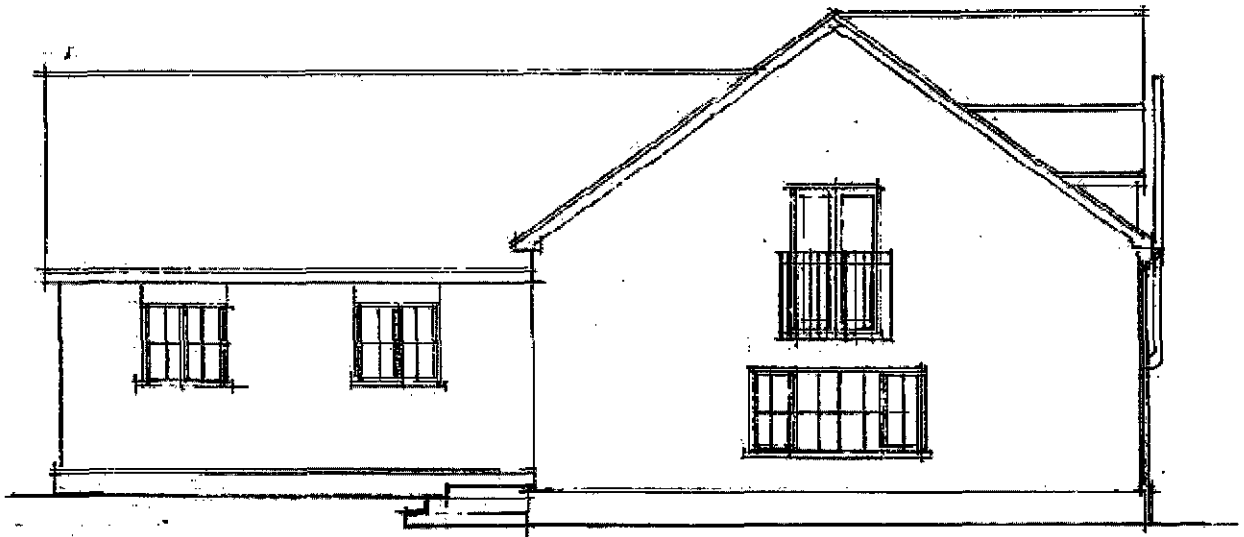

REAR (NE)

Proposed Alterations At
14 Stowgate
Deeping St James
Lincs

Proposed Elevations

Drg No 5046 / 2
Date August 2015
Scale 1 : 100

Old Court Builders
Matheson House
Oxcroft Bank
Sheepan Stow
Lincs
PE12 0TY
Tel 01406 330724