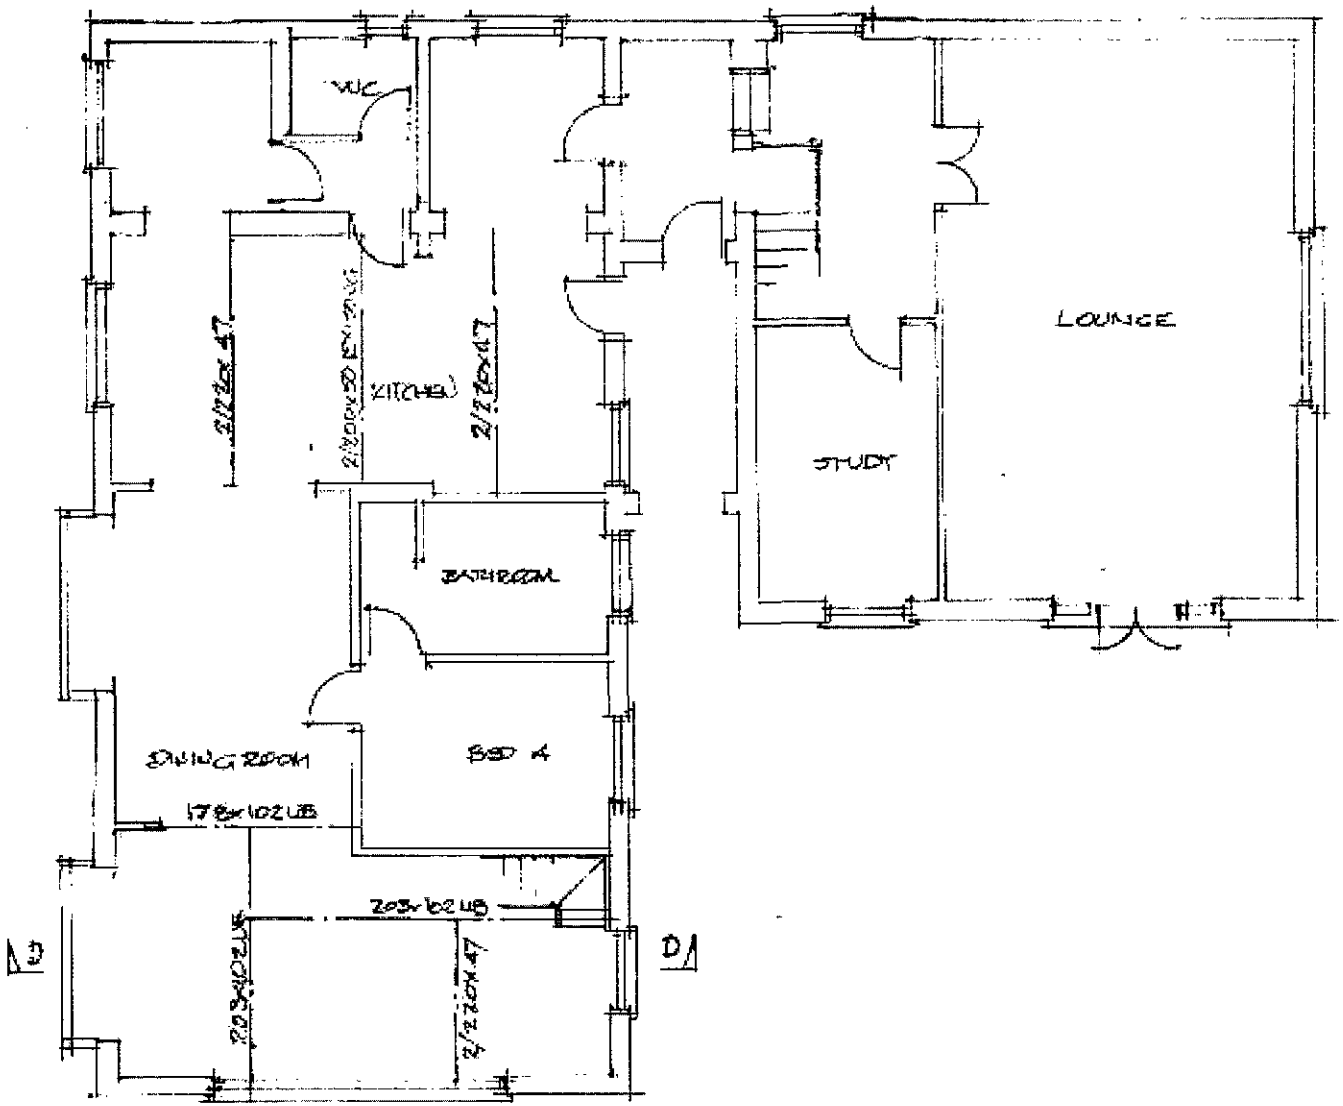


Proposed Alterations At
14 Stowgate
Deeping St James
Lincs

Proposed Ground Floor

Drg No 5046 / 3
Date August 2015
Scale 1 : 100

Old Court Builders
Matheson House
Oncroft Bank
Sharpau Stone
Lincs
PE12 0TY
Tel 01406 330724