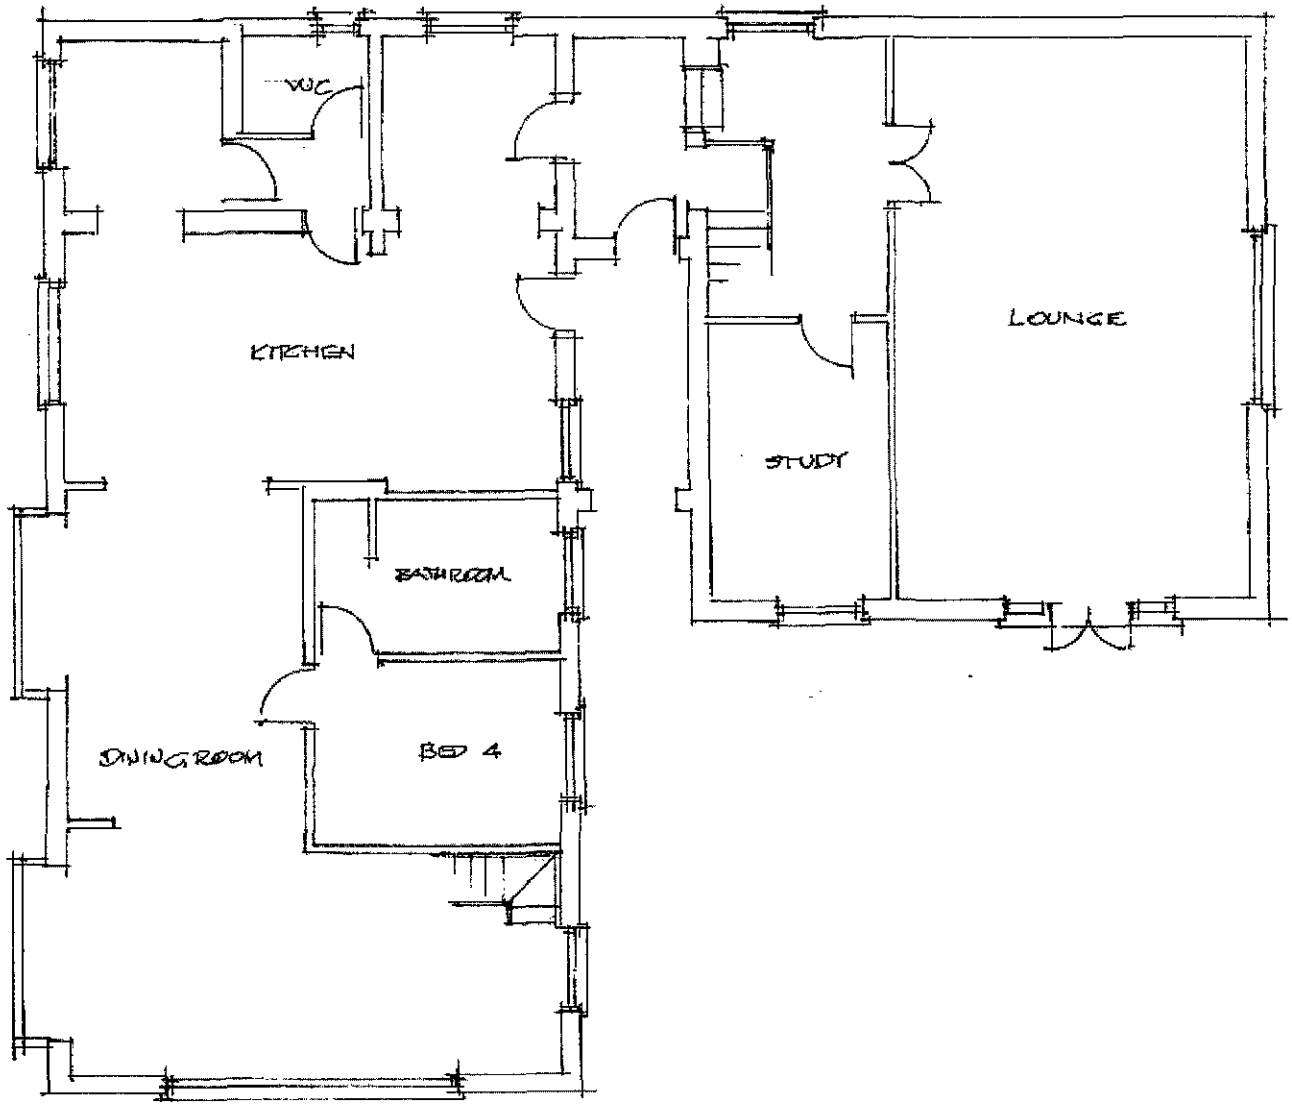



*Proposed Alterations At*
*14 Stowgate*
*Deeping St James*
*Lincs*

*Proposed Ground Floor*

*Drg No 5046 / 3*
*Date August 2015*
*Scale 1 : 100*

*Old Court Builders*
*Matheson House*
*Oxcroft Bank*
*Shepau Stow*
*Lincs*
*PE12 0TY*
*Tel 01406 330724*