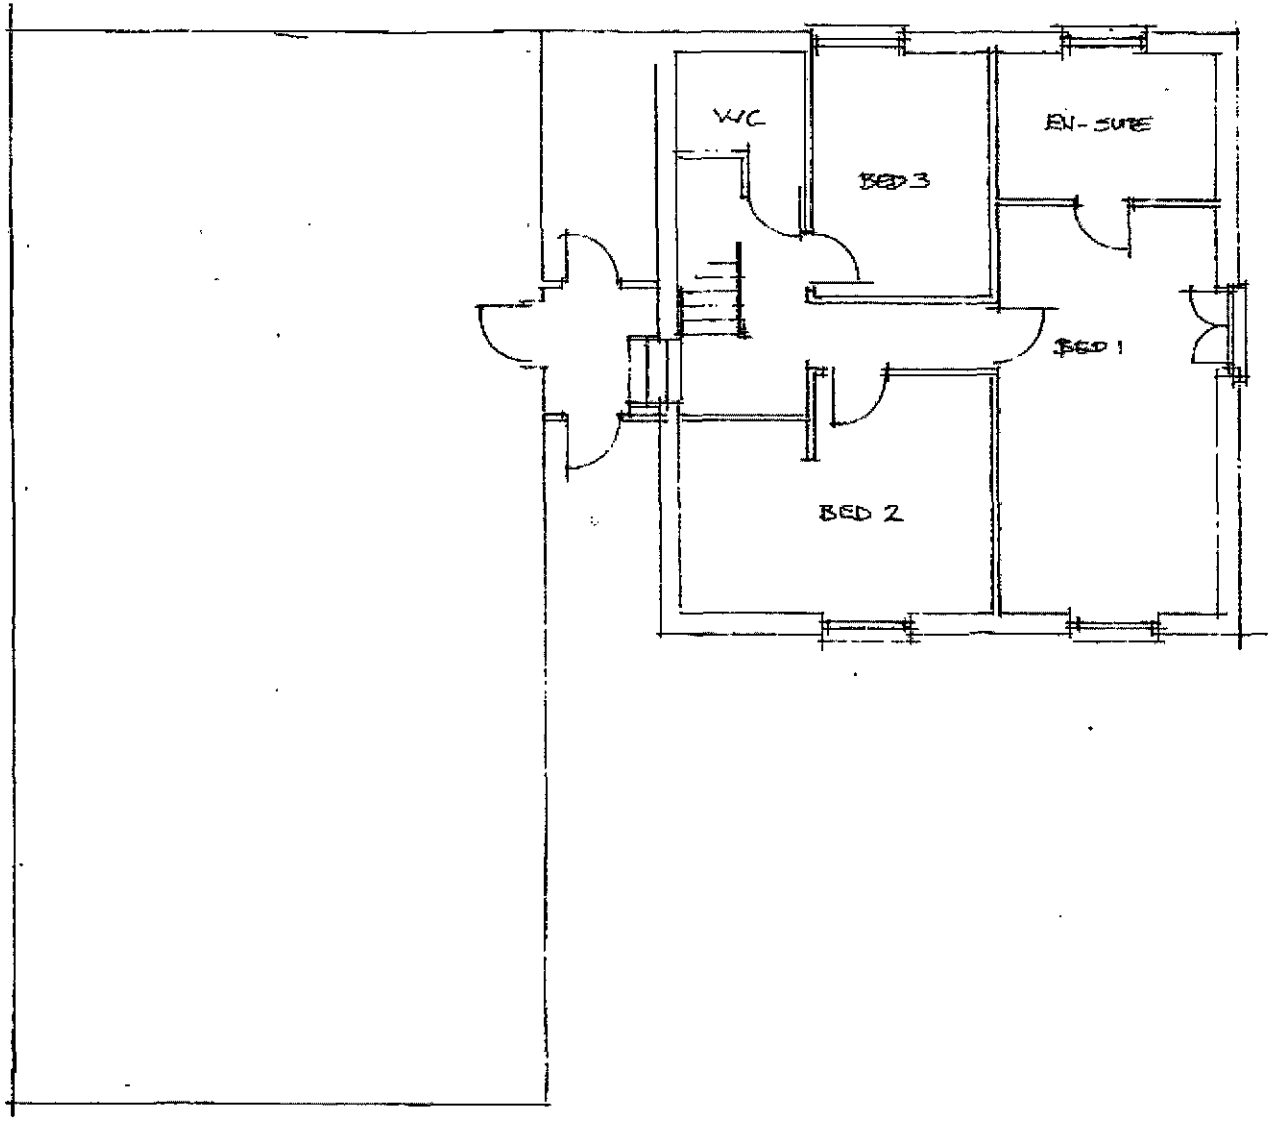


Proposed Alterations At
14 Stowgate
Deeping St James
Lincs

Existing 1st Floor

Drg No. 5046. 103
Date August 2015
Scale 1:100

Old Court Buildings
Matheson House
Overgate Road
Sleaford
Lincs
PE12 6TT
Tel 01406 360[illegible]