
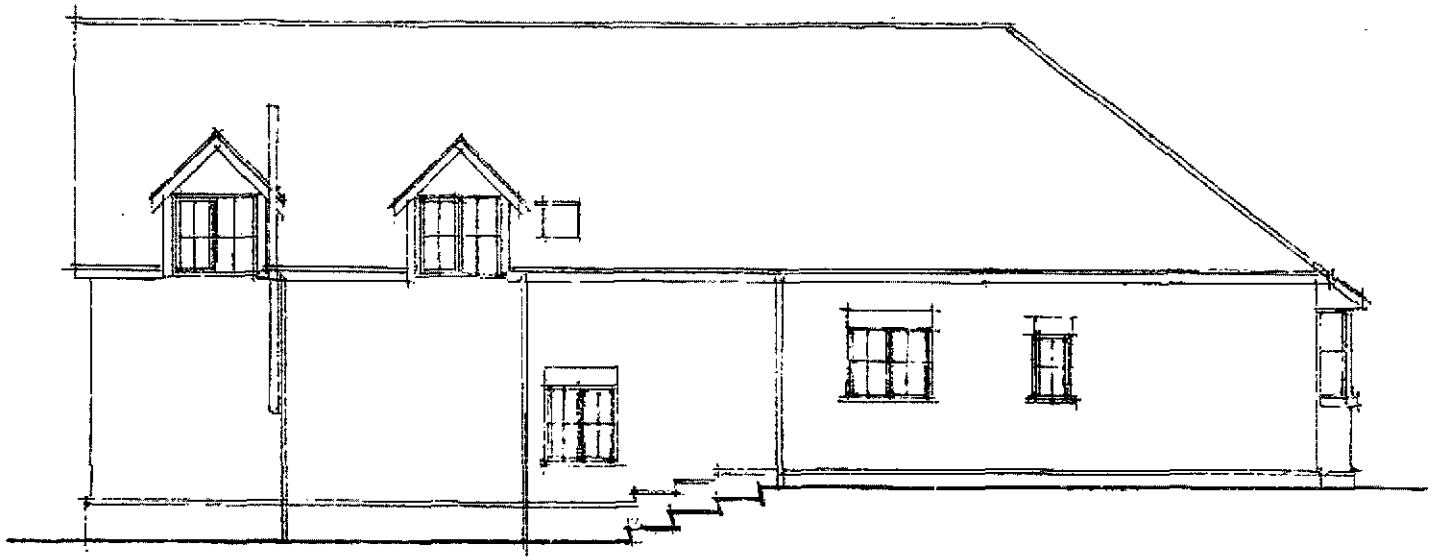


SIDE (NW)

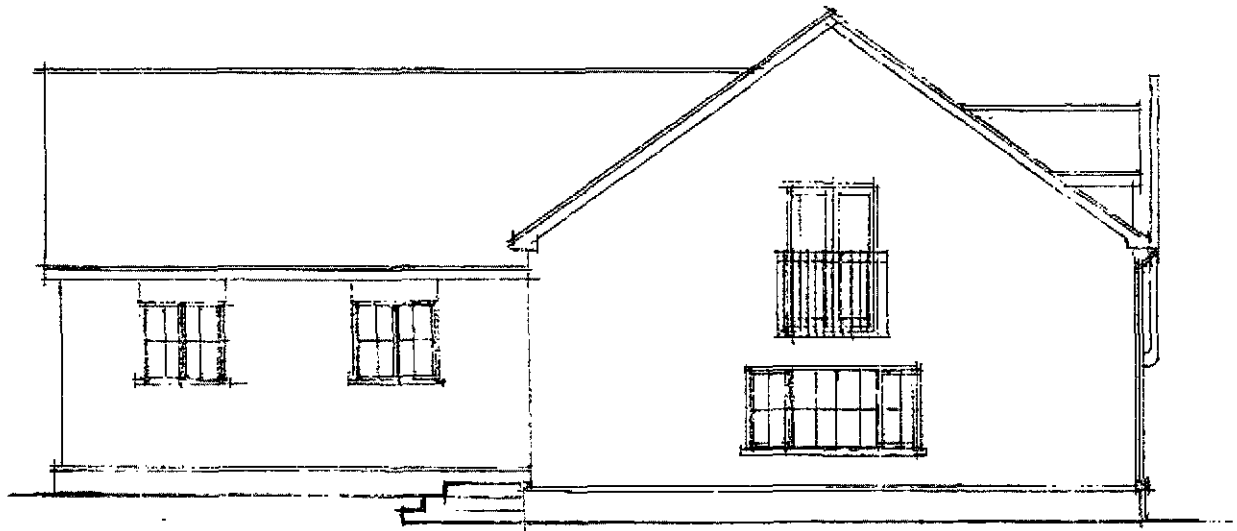

REAR (N.E.)

Proposed Alterations At
14 Stovegate
Deeping St James
Lincs

Existing Elevations

Dwg No. 5045 / 101
Date August 2014
Scale 1 : 100

Coal Court Builders
Mallards Rise
Uffcroft Bank
Thorpe Stow
Lincs
PE12 0TY
Tel: 01406 330774