
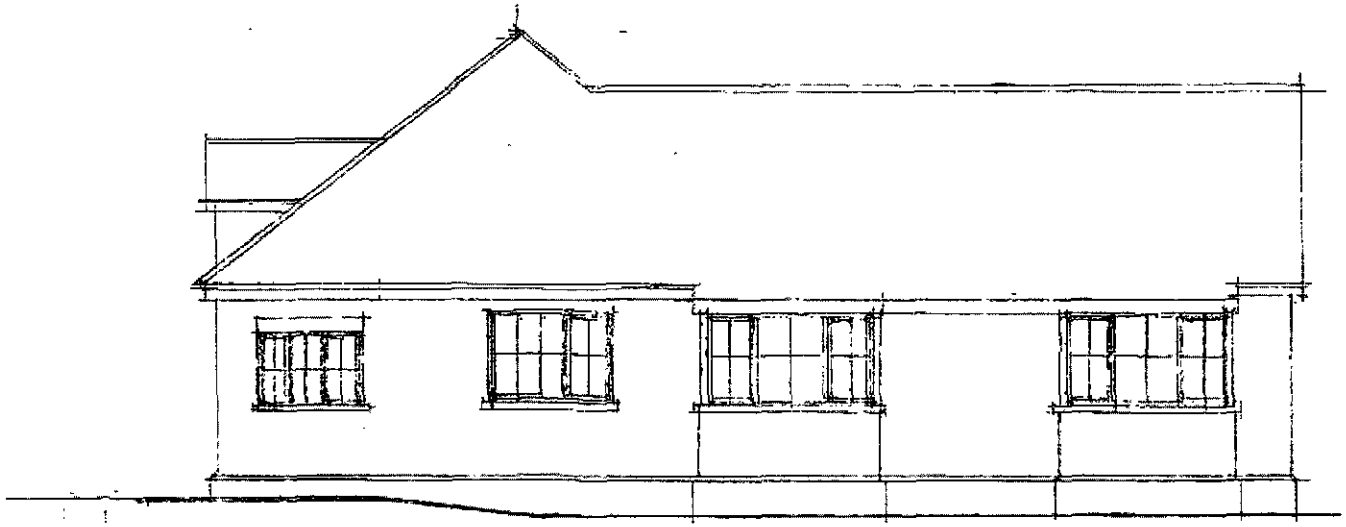


FRONT (SW)

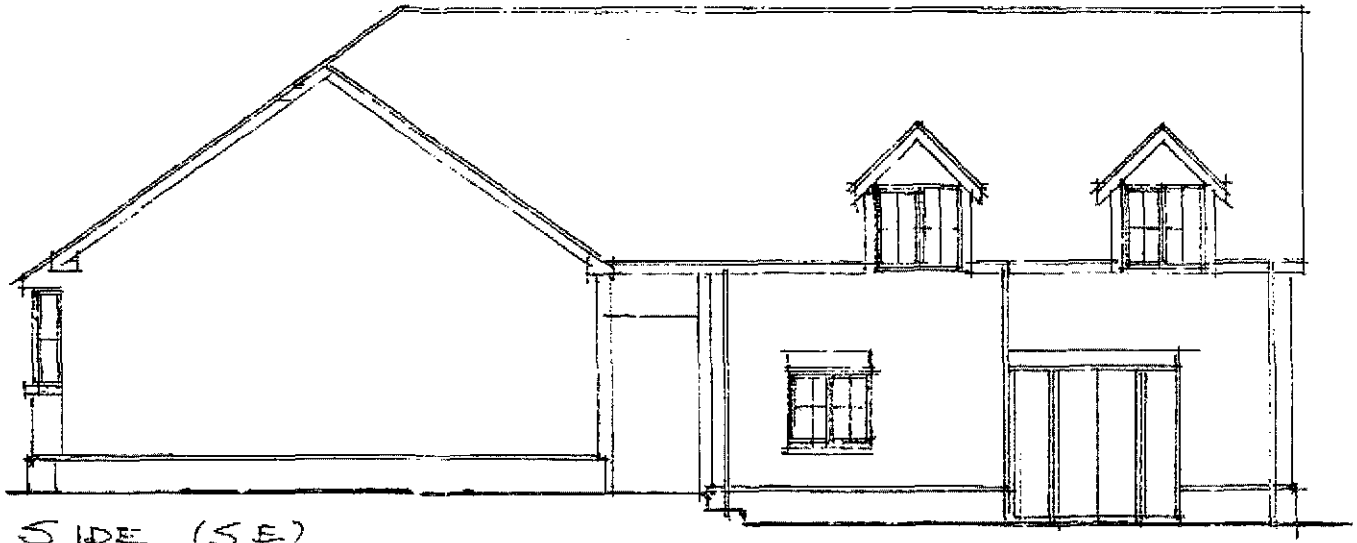

SIDE (SE)

Proposed Alterations At
14 Stowgate
Deeping St James
Lincs

Existing Elevations

Dwg No 5045 / 100
Date August 2014
Scale 1 : 100

Old Court Builders
Mathersan House
Ox-mft Bank
Sleaford Street
Lincs
NG12 9TY
Tel 01400 ...3724